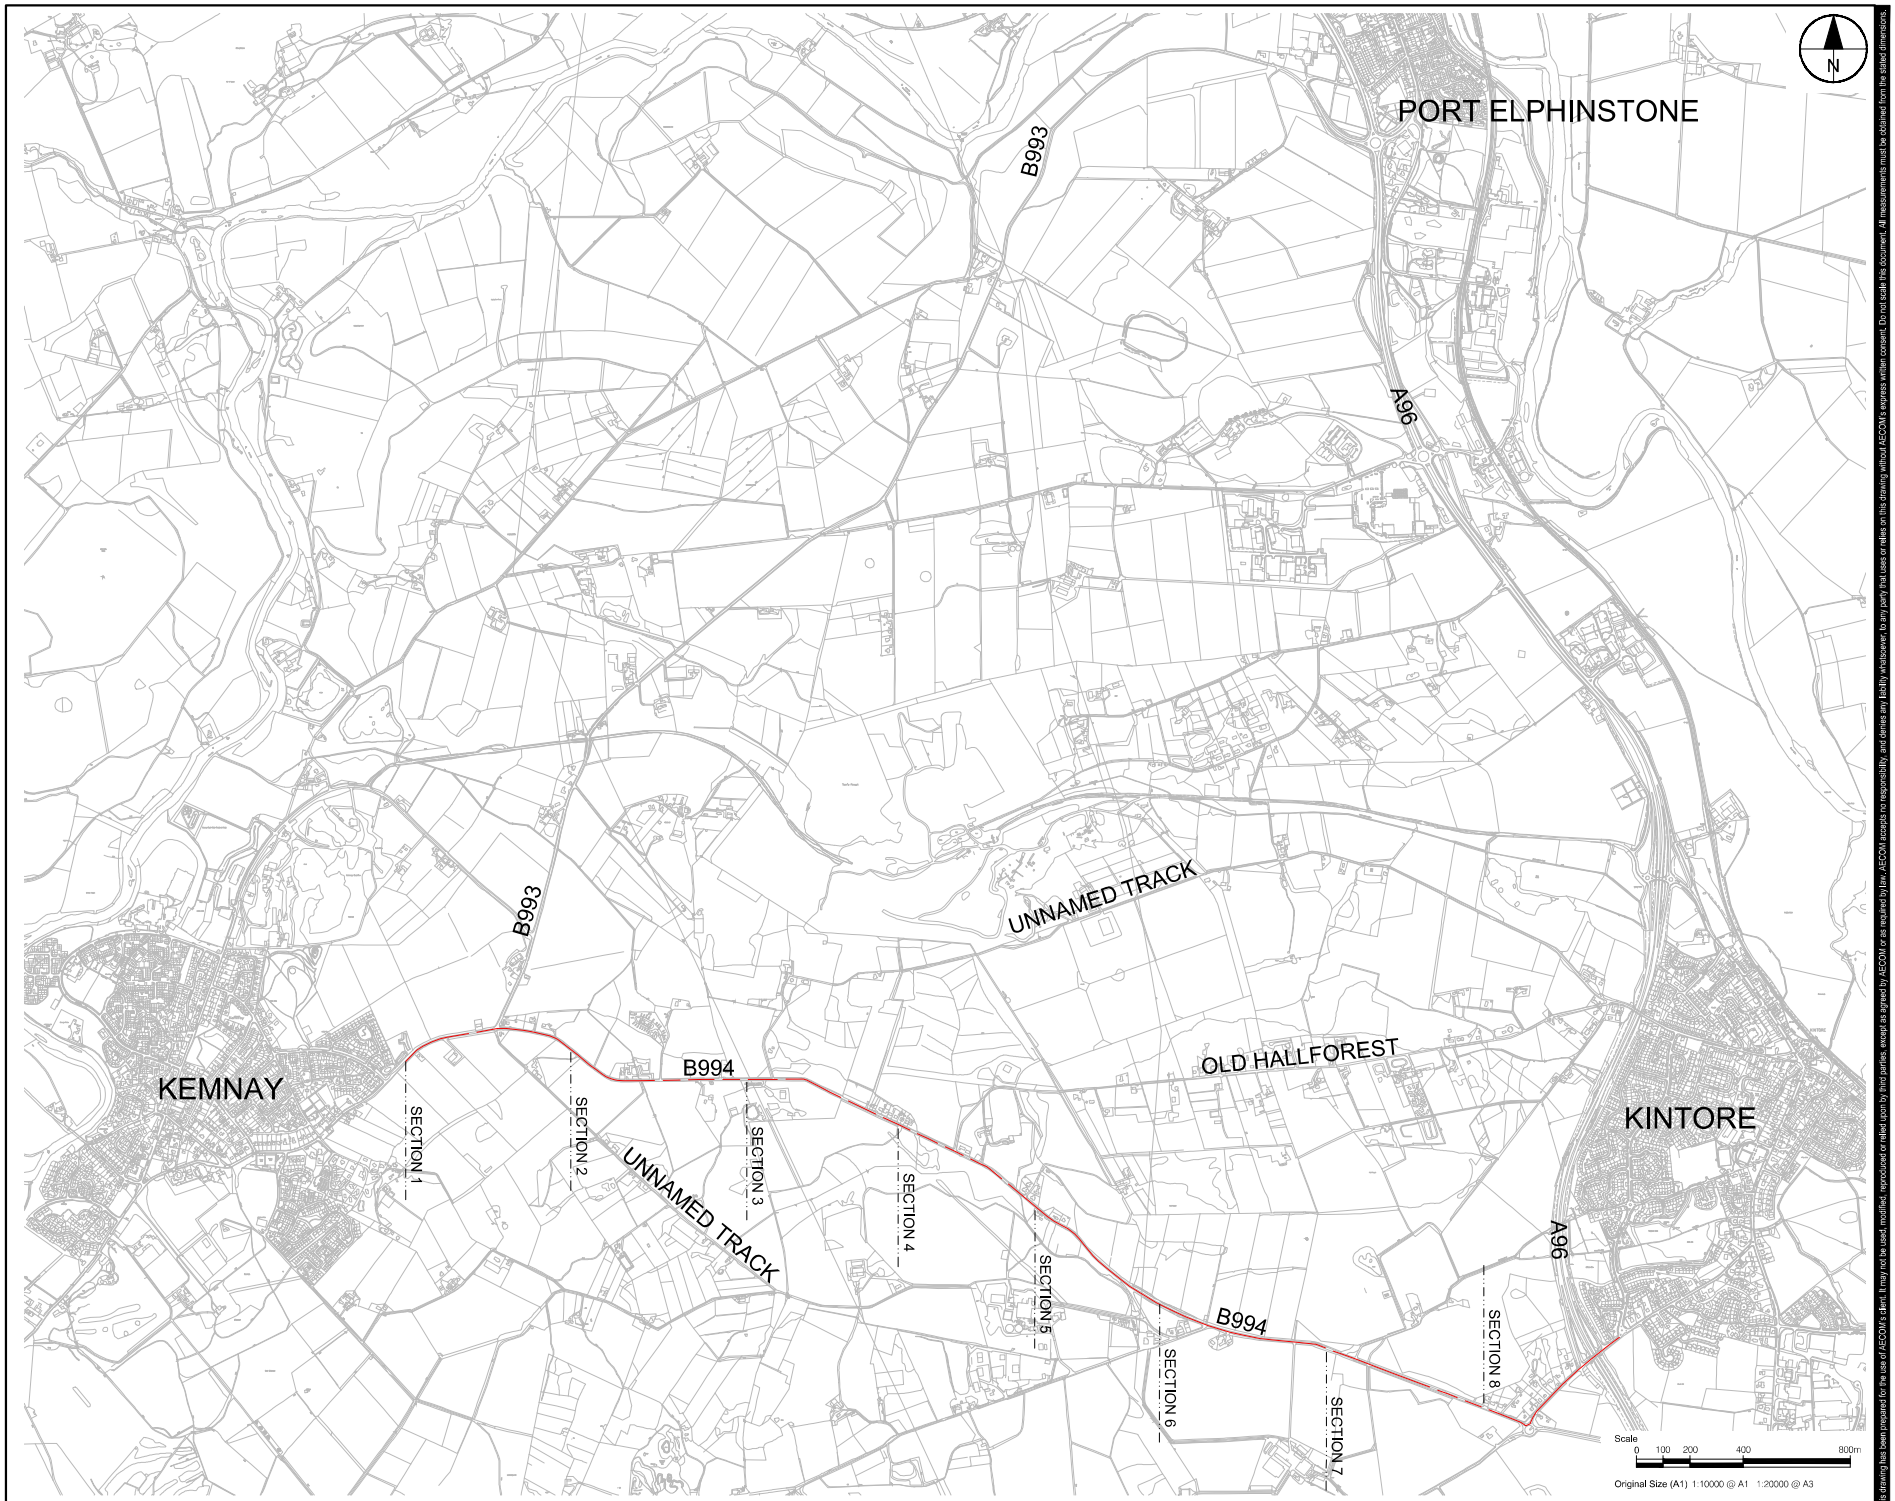


Project Management Initials: Designer: RMC Checked: LT Approved: IH ISO A1 594mm x 841mm

Filename: Z:\UK\UKABZ1\JOBS\PR-468105_KEMNAY_CYCLE_ROUTE\900_CAD_GIS\910_CAD\20-SHEETS\60625171-SHT-C-0001-0005 ROUTE 1.DWG
Last saved by: RONAN.MCCREA Last Plotted: 2021-06-21

BASED UPON THE ORDNANCE SURVEY MAPPING WITH THE PERMISSION OF HER MAJESTY'S STATIONERY OFFICE (C) CROWN COPYRIGHT. LICENCE NO. AL 100005220.

AECOM

PROJECT

KEMNAY CYCLE ROUTE

CLIENT

ABERDEENSHIRE COUNCIL

CONSULTANT

AECOM
1 MARISCHAL SQUARE
ABERDEEN AB10 1BL
TEL: 07384 813503

www.aecom.com

NOTES

1. ALL WORKS TO BE EXECUTED IN ACCORDANCE WITH THE SPECIFICATION FOR HIGHWAY WORKS - THE MANUAL OF CONTRACT DOCUMENTS FOR HIGHWAY WORKS, DESIGN MANUAL FOR ROADS AND BRIDGES, TRAFFIC SIGNS MANUAL AND LOCAL COUNCIL GUIDELINES.
2. ALL DIMENSIONS ARE IN METRES UNLESS STATED OTHERWISE. ALL LEVELS ARE IN METRES AND RELATE TO ORDNANCE DATUM.
3. DO NOT SCALE FROM ANY DRAWING. WORK TO FIGURED DIMENSIONS ONLY. ANY DISCREPANCIES IN DIMENSION ARE TO BE REFERRED TO THE DESIGNER BEFORE WORK IS PUT TO HAND.
4. ALL DIMENSIONS AND LEVELS ARE TO BE CHECKED ON SITE BY THE CONTRACTOR PRIOR TO PREPARING ANY WORKING DRAWINGS OR COMMENCING ON SITE.
5. ALL WORKS BY THE CONTRACTOR MUST BE CARRIED OUT IN SUCH A WAY THAT ALL REQUIREMENTS UNDER THE HEALTH AND SAFETY AT WORK ACT ARE SATISFIED.
6. ALL WORK IS TO BE CARRIED OUT IN COMPLIANCE WITH THE REQUIREMENTS OF THE STATUTORY AUTHORITIES AND CONSTRUCTION DESIGN AND MANAGEMENT REGULATIONS.
7. DRAWING BASE RECEIVED FROM ABERDEENSHIRE COUNCIL. AECOM CANNOT GUARANTEE ITS ACCURACY. CONTRACTOR TO SATISFY THEMSELVES AS TO THE ACCURACY OF SUCH INFORMATION.

ISSUE/REVISION

I/R	DATE	DESCRIPTION

KEY PLAN

PROJECT NUMBER

60625171

SHEET TITLE

ROUTE 1 OVERVIEW

SHEET NUMBER

60625171-SHT-C-0001


This drawing has been prepared for the use of AECOM's client. It may not be used, modified, reproduced or relied upon by third parties, except as agreed by AECOM or as required by law. AECOM accepts no responsibility, and denies any liability whatsoever, to any party that uses or relies on this drawing without AECOM's express written consent. Do not scale this document. All measurements must be obtained from the stated dimensions.

ISO A1 594mm x 841mm
Approved: IH
Checked: LT
Designer: RMC
Project Management Initials:

1. TRAFFIC SIGN
2. PUBLIC UTILITY
3. ACCESS REQUIRED
4. JUNCTION


NOTES - B993
- GENERAL - SURFACED, TWO-LANE CARRIAGEWAY WITH NO KERBS. NATIONAL SPEED LIMIT APPLIES.
- GRADIENT - GENERALLY LEVEL.
- DRAINAGE - GULLIES ON SOUTHERN CARRIAGEWAY EDGE.
- VERGE NORTH SIDE - WIDTH VARIES BY APPROXIMATELY 4-8m AND IS LEVEL. BORDERS FARMLAND WITH POST AND WIRE FENCE AND IS TYPICALLY OVERGROWN WITH VEGETATION AND TREES.
- VERGE SOUTH SIDE - WIDTH VARIES BY APPROXIMATELY 1.5-2m AND IS LEVEL. BORDERS FARMLAND WITH POST AND WIRE FENCE AND DRYSTANE DYKE.

NOTES - B994
- GENERAL - SURFACED, TWO-LANE CARRIAGEWAY WITH NO KERBS. NATIONAL SPEED LIMIT APPLIES.
- GRADIENT - SLIGHT GRADIENT.
- DRAINAGE - GULLIES ON SOUTHERN CARRIAGEWAY EDGE.
- VERGE NORTH SIDE - WIDTH VARIES BY APPROXIMATELY 1-2m AND IS LEVEL. BORDERS FARMLAND WITH POST AND WIRE FENCE.
- VERGE SOUTH SIDE - WIDTH VARIES BY APPROXIMATELY 2-4m AND IS A RAISED BANK IN PLACES. BORDERS FARMLAND WITH POST AND WIRE FENCE. SOME VEGETATION.

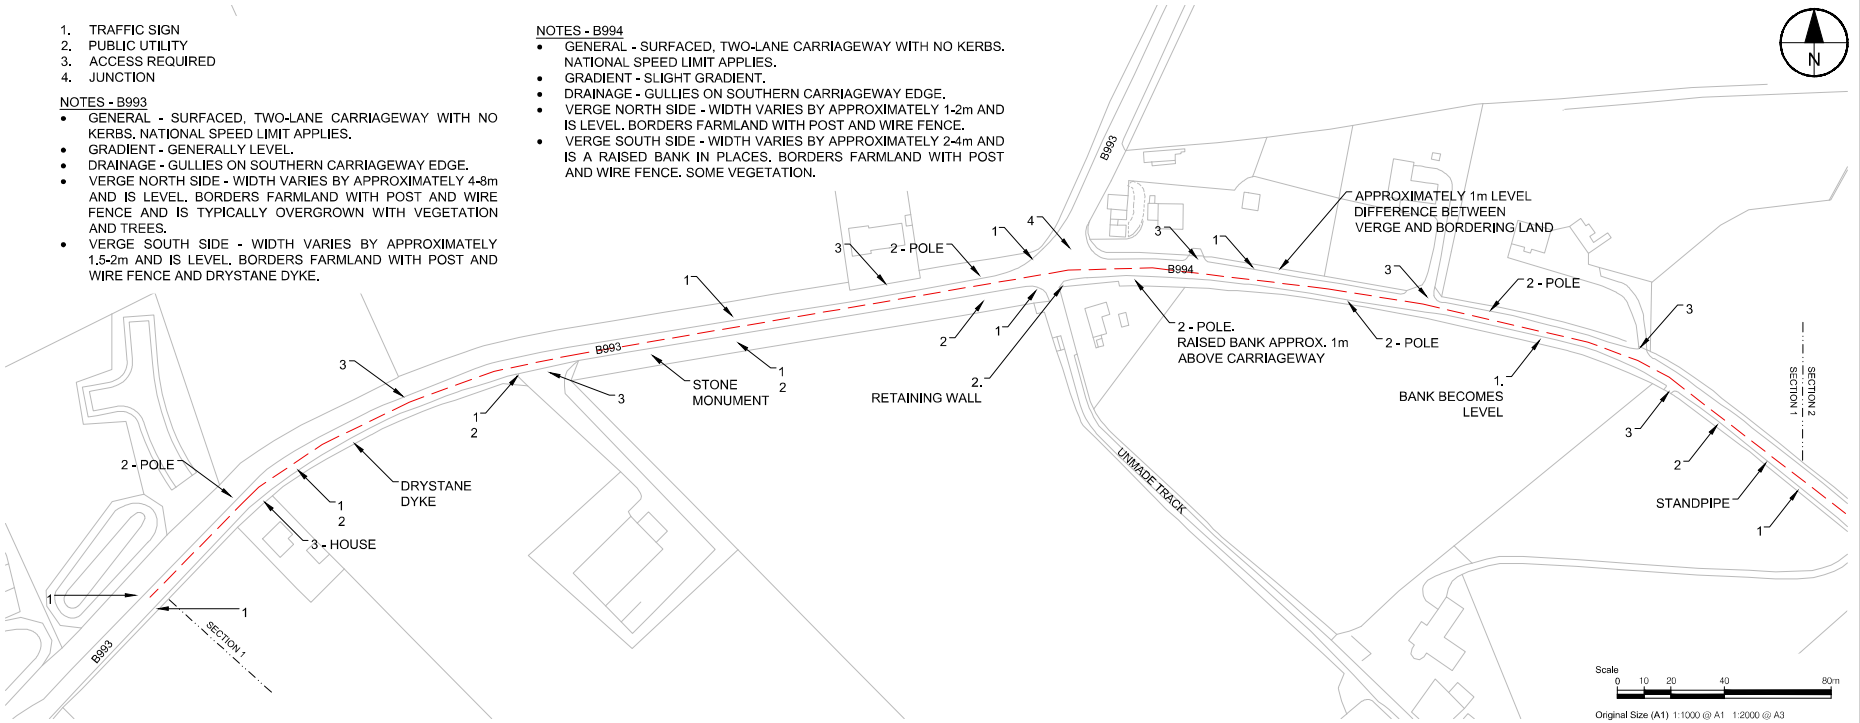

SECTION 1

NOTES - B994
- GENERAL - SURFACED, TWO-LANE CARRIAGEWAY WITH NO KERBS. NATIONAL SPEED LIMIT APPLIES.
- GRADIENT - SLIGHT GRADIENT BUT GENERALLY LEVEL.
- DRAINAGE - GULLIES ON NORTH AND SOUTH SIDES OF CARRIAGEWAY.
- VERGE NORTH SIDE - WIDTH VARIES BY APPROXIMATELY 1-2m AND IS LEVEL. BORDERS FARMLAND WITH POST AND WIRE FENCE.
- VERGE SOUTH SIDE - WIDTH VARIES BY APPROXIMATELY 1.5-2.5m AND IS LEVEL. BORDERS FARMLAND WITH POST AND WIRE FENCE AND DRYSTANE DYKE. SOME VEGETATION ON EASTERN END.

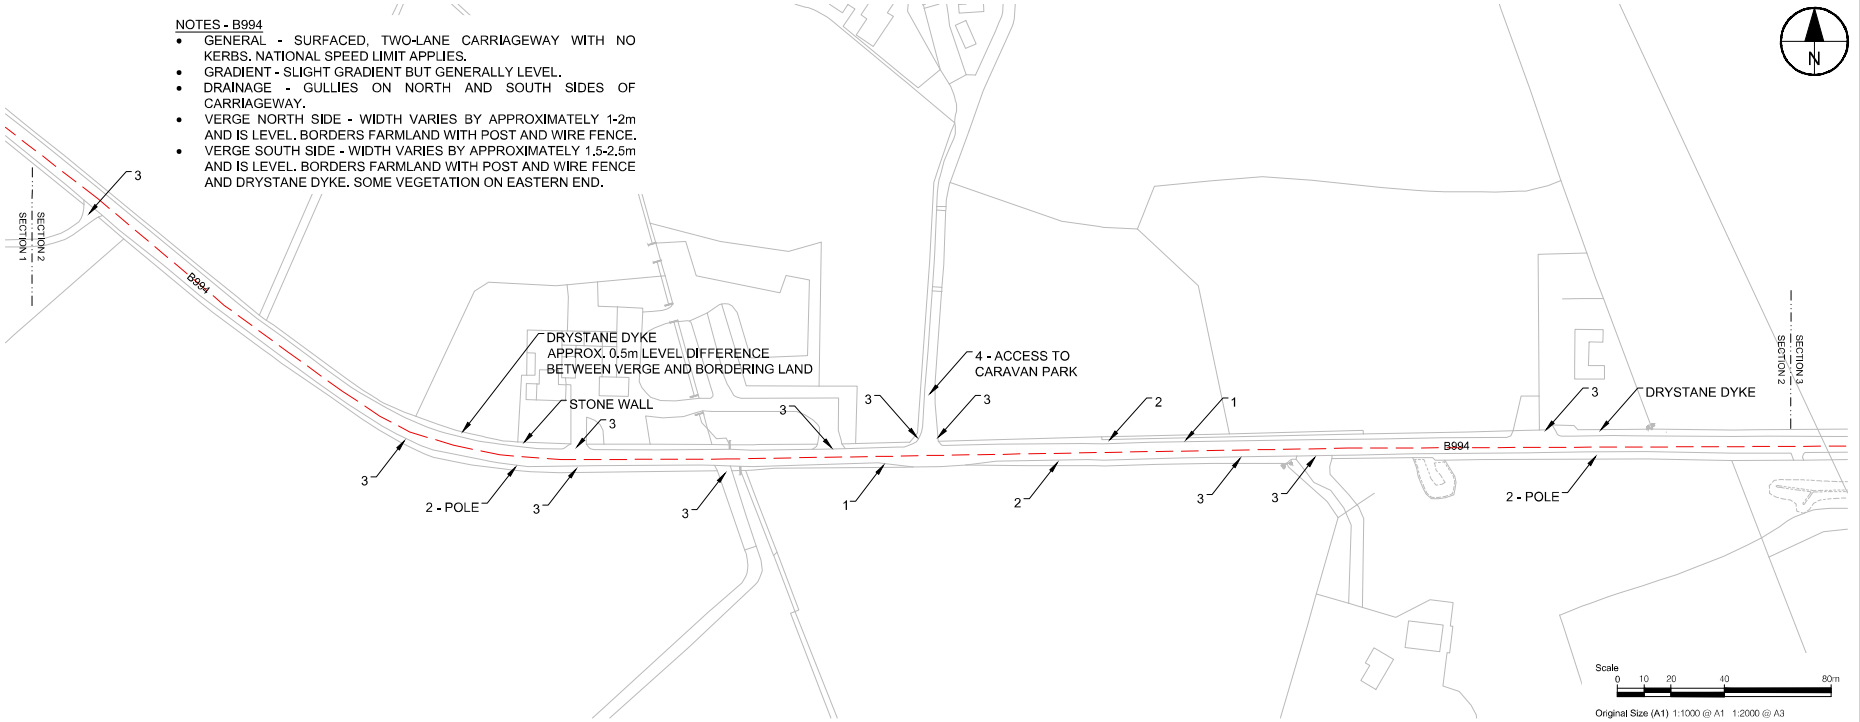

SECTION 2

Filename: Z:\UK\UKAB21\JOBS\PR-468105_KEMNAY_CYCLE_ROUTE\900_CAD_GIS\910_CAD\20-SHEETS\60625171-SHT-C-0001-0005 ROUTE 1.DWG
Last saved by: RONAN.MCCREA Last Plotted: 2021-06-21

BASED UPON THE ORDNANCE SURVEY MAPPING WITH THE PERMISSION OF HER MAJESTY'S STATIONERY OFFICE (C) CROWN COPYRIGHT. LICENCE NO. AL 100005220.

AECOM

PROJECT
KEMNAY CYCLE ROUTE

CLIENT
ABERDEENSHIRE COUNCIL

CONSULTANT
AECOM
1 MARISCHAL SQUARE
ABERDEEN AB10 1BL
TEL: 07384 813503

www.aecom.com

NOTES
1. ALL WORKS TO BE EXECUTED IN ACCORDANCE WITH THE SPECIFICATION FOR HIGHWAY WORKS - THE MANUAL OF CONTRACT DOCUMENTS FOR HIGHWAY WORKS, DESIGN MANUAL FOR ROADS AND BRIDGES, TRAFFIC SIGNS MANUAL AND LOCAL COUNCIL GUIDELINES.
2. ALL DIMENSIONS ARE IN METRES UNLESS STATED OTHERWISE. ALL LEVELS ARE IN METRES AND RELATE TO ORDNANCE DATUM.
3. DO NOT SCALE FROM ANY DRAWING. WORK TO FIGURED DIMENSIONS ONLY. ANY DISCREPANCIES IN DIMENSION ARE TO BE REFERRED TO THE DESIGNER BEFORE WORK IS PUT TO HAND.
4. ALL DIMENSIONS AND LEVELS ARE TO BE CHECKED ON SITE BY THE CONTRACTOR PRIOR TO PREPARING ANY WORKING DRAWINGS OR COMMENCING ON SITE.
5. ALL WORKS BY THE CONTRACTOR MUST BE CARRIED OUT IN SUCH A WAY THAT ALL REQUIREMENTS UNDER THE HEALTH AND SAFETY AT WORK ACT ARE SATISFIED.
6. ALL WORK IS TO BE CARRIED OUT IN COMPLIANCE WITH THE REQUIREMENTS OF THE STATUTORY AUTHORITIES AND CONSTRUCTION DESIGN AND MANAGEMENT REGULATIONS.
7. DRAWING BASE RECEIVED FROM ABERDEENSHIRE COUNCIL. AECOM CANNOT GUARANTEE ITS ACCURACY. CONTRACTOR TO SATISFY THEMSELVES AS TO THE ACCURACY OF SUCH INFORMATION.

ISSUE/REVISION

I/R	DATE	DESCRIPTION

KEY PLAN

PROJECT NUMBER
60625171

SHEET TITLE
ROUTE 1 CONSTRAINTS SECTIONS 1 AND 2

SHEET NUMBER
60625171-SHT-C-0002


This drawing has been prepared for the use of AECOM's client. It may not be used, modified, reproduced or relied upon by third parties, except as agreed by AECOM or as required by law. AECOM accepts no responsibility, and denies any liability whatsoever, to any party that uses or relies on this drawing without AECOM's express written consent. Do not scale this document. All measurements must be obtained from the stated dimensions.

ISO A1 594mm x 841mm
Approved: IH
Checked: LT
Designer: RMC
Project Management Initials:

1. TRAFFIC SIGN
2. PUBLIC UTILITY
3. ACCESS REQUIRED
4. JUNCTION

NOTES - B994


- GENERAL - SURFACED, TWO-LANE CARRIAGEWAY WITH NO KERBS. NATIONAL SPEED LIMIT APPLIES.
- GRADIENT - SLIGHT GRADIENT ALONG MOST OF SECTION.
- DRAINAGE - ONE GULLY LOCATED ON NORTHERN CARRIAGEWAY EDGE.
- VERGE NORTH SIDE - WIDTH VARIES BY APPROXIMATELY 2-2.5m UNTIL WIDENING POINT WHERE IT IS APPROXIMATELY 12m WIDE. GENERALLY LEVEL. BORDERS WOODLAND WITH POST AND WIRE FENCE. OVERGROWN WITH VEGETATION AND SOME TREES ON EASTERN END.
- VERGE SOUTH SIDE - WIDTH VARIES BY APPROXIMATELY 2-2.5m UNTIL WIDENING POINT WHERE IT IS APPROXIMATELY 7m. GENERALLY LEVEL BUT BECOMES EMBANKMENT ON EASTERN END. BORDERS WOODLAND WITH POST AND WIRE FENCE. GENERALLY OVERGROWN WITH VEGETATION AND OVERHANGING TREES.

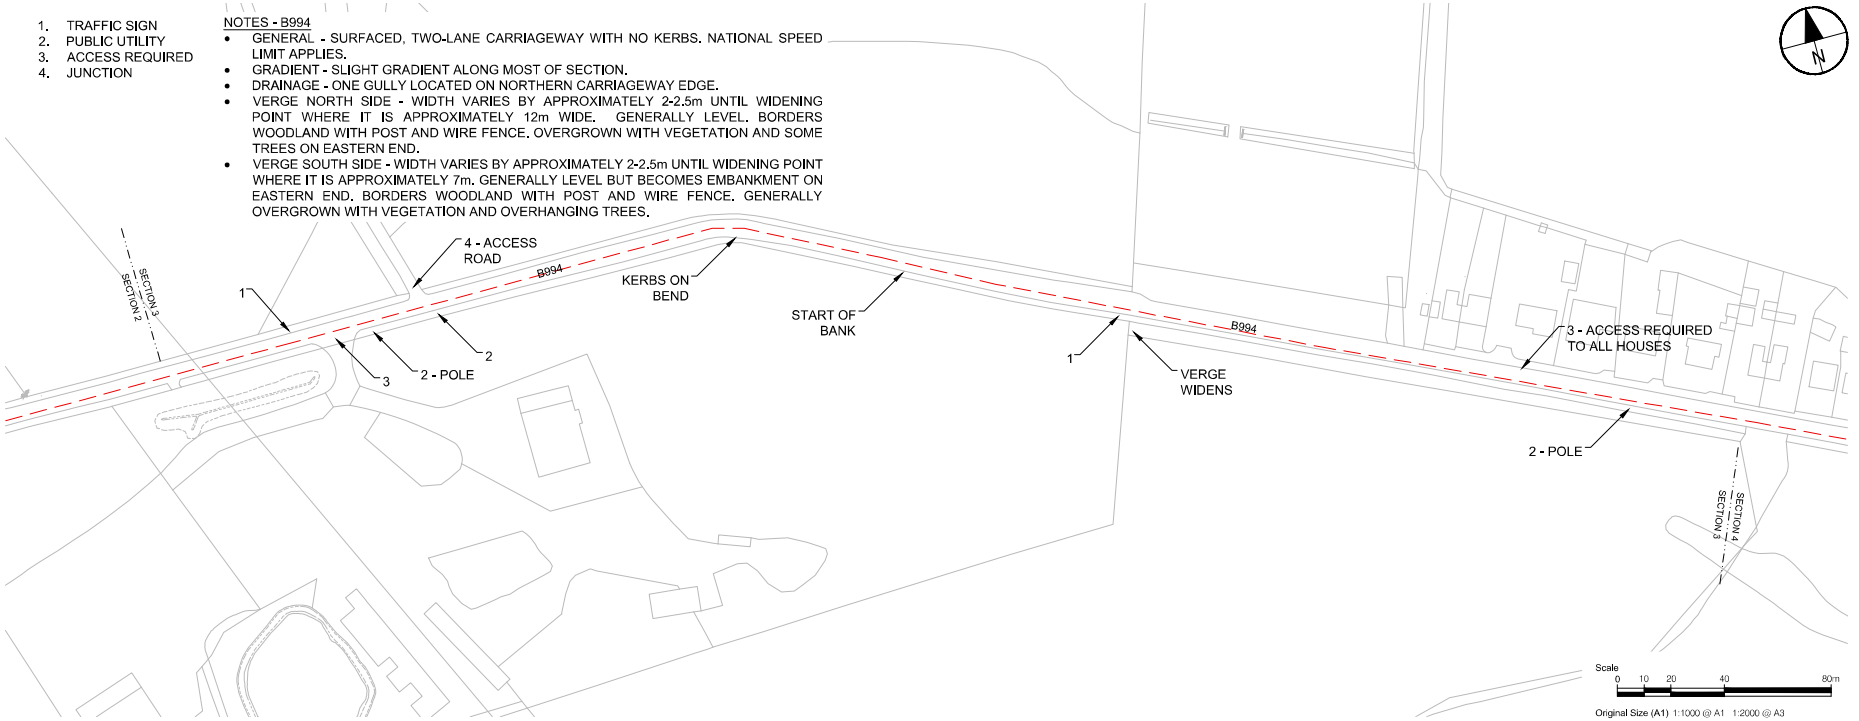

SECTION 3

NOTES - B994

- GENERAL - SURFACED, TWO-LANE CARRIAGEWAY WITH NO KERBS. NATIONAL SPEED LIMIT APPLIES.
- GRADIENT - MAINLY LEVEL.
- DRAINAGE - GULLIES ON NORTHERN AND SOUTHERN EDGE OF CARRIAGEWAY.
- VERGE NORTH SIDE - WIDTH VARIES BY APPROXIMATELY 1.5-3m AND IS MOSTLY LEVEL. MAINLY BORDERS FARMLAND WITH POST AND WIRE FENCE. GENERALLY OVERGROWN WITH VEGETATION AND SOME TREES.
- VERGE SOUTH SIDE - THERE IS NO OBVIOUS FENCE SO THE WIDTH AVAILABLE IS EXTENSIVE. MOSTLY LEVEL. BORDERS WOODLAND THAT IS GENERALLY OVERGROWN WITH VEGETATION AND TREES.

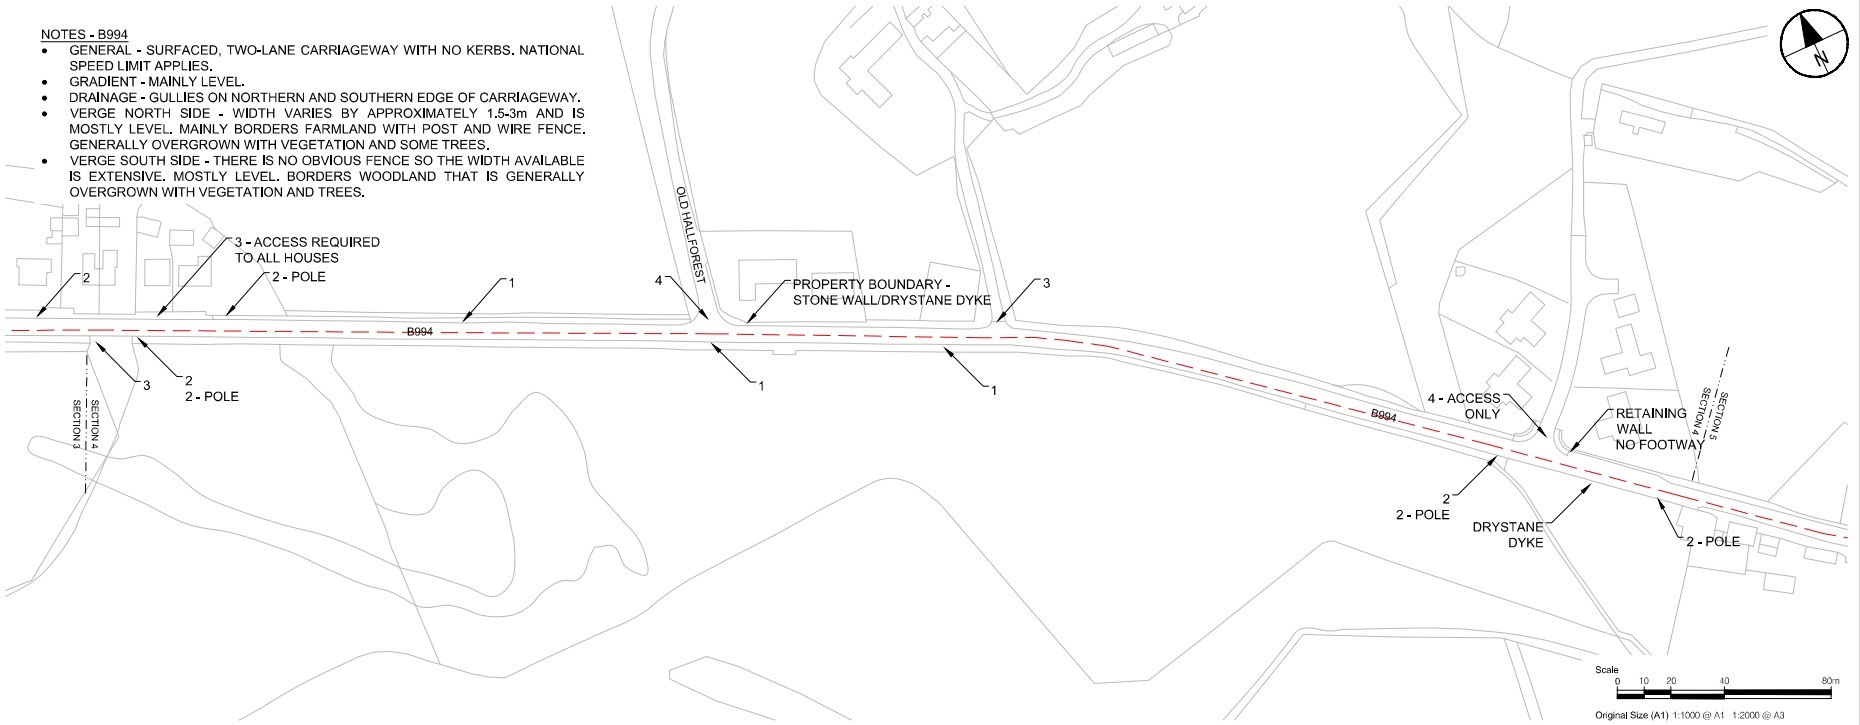

SECTION 4

BASED UPON THE ORDNANCE SURVEY MAPPING WITH THE PERMISSION OF HER MAJESTY'S STATIONERY OFFICE (C) CROWN COPYRIGHT. LICENCE NO. AL 100005220.

Filename: Z:\UK\UKABZ1\JOBS\PR-468105_KEMNAY_CYCLE_ROUTE\900_CAD_GIS\910_CAD\20-SHEETS\60625171-SHT-C-0001-0005 ROUTE 1.DWG
Last saved by: RONAN.MCCREA Last Plotted: 2021-06-21

AECOM

PROJECT
KEMNAY CYCLE ROUTE

CLIENT
ABERDEENSHIRE COUNCIL

CONSULTANT
AECOM
1 MARISCHAL SQUARE
ABERDEEN AB10 1BL
TEL: 07384 813503

www.aecom.com

NOTES

1. ALL WORKS TO BE EXECUTED IN ACCORDANCE WITH THE SPECIFICATION FOR HIGHWAY WORKS - THE MANUAL OF CONTRACT DOCUMENTS FOR HIGHWAY WORKS, DESIGN MANUAL FOR ROADS AND BRIDGES, TRAFFIC SIGNS MANUAL AND LOCAL COUNCIL GUIDELINES.
2. ALL DIMENSIONS ARE IN METRES UNLESS STATED OTHERWISE. ALL LEVELS ARE IN METRES AND RELATE TO ORDNANCE DATUM.
3. DO NOT SCALE FROM ANY DRAWING. WORK TO FIGURED DIMENSIONS ONLY. ANY DISCREPANCIES IN DIMENSION ARE TO BE REFERRED TO THE DESIGNER BEFORE WORK IS PUT TO HAND.
4. ALL DIMENSIONS AND LEVELS ARE TO BE CHECKED ON SITE BY THE CONTRACTOR PRIOR TO PREPARING ANY WORKING DRAWINGS OR COMMENCING ON SITE.
5. ALL WORKS BY THE CONTRACTOR MUST BE CARRIED OUT IN SUCH A WAY THAT ALL REQUIREMENTS UNDER THE HEALTH AND SAFETY AT WORK ACT ARE SATISFIED.
6. ALL WORK IS TO BE CARRIED OUT IN COMPLIANCE WITH THE REQUIREMENTS OF THE STATUTORY AUTHORITIES AND CONSTRUCTION DESIGN AND MANAGEMENT REGULATIONS.
7. DRAWING BASE RECEIVED FROM ABERDEENSHIRE COUNCIL. AECOM CANNOT GUARANTEE ITS ACCURACY. CONTRACTOR TO SATISFY THEMSELVES AS TO THE ACCURACY OF SUCH INFORMATION.

ISSUE/REVISION

I/R	DATE	DESCRIPTION

KEY PLAN

PROJECT NUMBER
60625171


SHEET TITLE
ROUTE 1 CONSTRAINTS SECTIONS 3 AND 4

SHEET NUMBER
60625171-SHT-C-0003

This drawing has been prepared for the use of AECOM's client. It may not be used, modified, reproduced or relied upon by third parties, except as agreed by AECOM or as required by law. AECOM accepts no responsibility, and denies any liability whatsoever, to any party that uses or relies on this drawing without AECOM's express written consent. Do not scale this document. All measurements must be obtained from the stated dimensions.


1. TRAFFIC SIGN
2. PUBLIC UTILITY
3. ACCESS REQUIRED
4. JUNCTION

NOTES - B994
- GENERAL - SURFACED, TWO-LANE CARRIAGEWAY WITH NO KERBS. NATIONAL SPEED LIMIT APPLIES.
- GRADIENT - THERE IS A PROMINENT GRADIENT.
- DRAINAGE - GULLIES ON NORTHERN CARRIAGEWAY EDGE.
- VERGE NORTH SIDE - WIDTH VARIES BY APPROXIMATELY 2.5-6m AND IS BORDERED BY FARMLAND WITH POST AND WIRE FENCE. GENERALLY LEVEL. OVERGROWN WITH VEGETATION AND SOME TREES ON EASTERN END. SOME VEGETATION AND TREES ON WESTERN END.
- VERGE SOUTH SIDE - WIDTH VARIES BY APPROXIMATELY 1.5-4m AND IS BORDERED BY FARMLAND AND WOODLAND WITH POST AND WIRE FENCE. MOSTLY LEVEL. GENERALLY OVERGROWN WITH VEGETATION AND TREES.

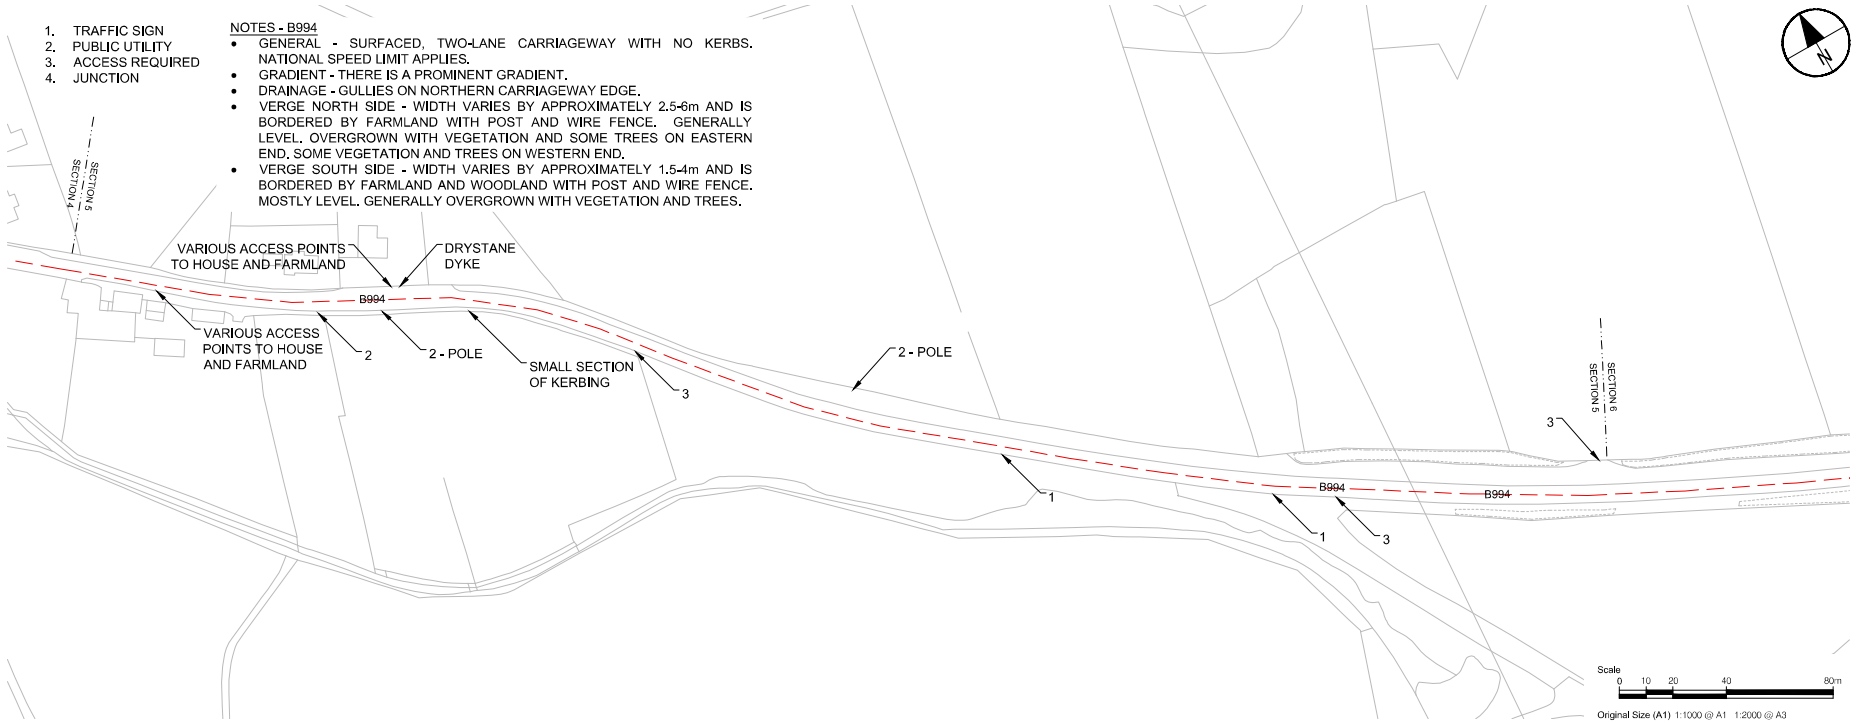

SECTION 5

NOTES - B994
- GENERAL - SURFACED, TWO-LANE CARRIAGEWAY WITH NO KERBS. NATIONAL SPEED LIMIT APPLIES.
- GRADIENT - GENERALLY LEVEL.
- DRAINAGE - GULLIES LOCATED ON NORTHERN CARRIAGEWAY EDGE.
- VERGE NORTH SIDE - WIDTH VARIES FROM APPROXIMATELY 3-7m AND IS LEVEL. BORDERS FARMLAND AND WOODLAND WITH POST AND WIRE FENCE AND IS GENERALLY OVERGROWN WITH VEGETATION AND SOME TREES.
- VERGE SOUTH SIDE - WIDTH VARIES FROM APPROXIMATELY 2-7m AND IS LEVEL. BORDERS FARMLAND WITH POST AND WIRE/WOODEN FENCE AND IS GENERALLY OVERGROWN WITH VEGETATION AND SOME TREES.

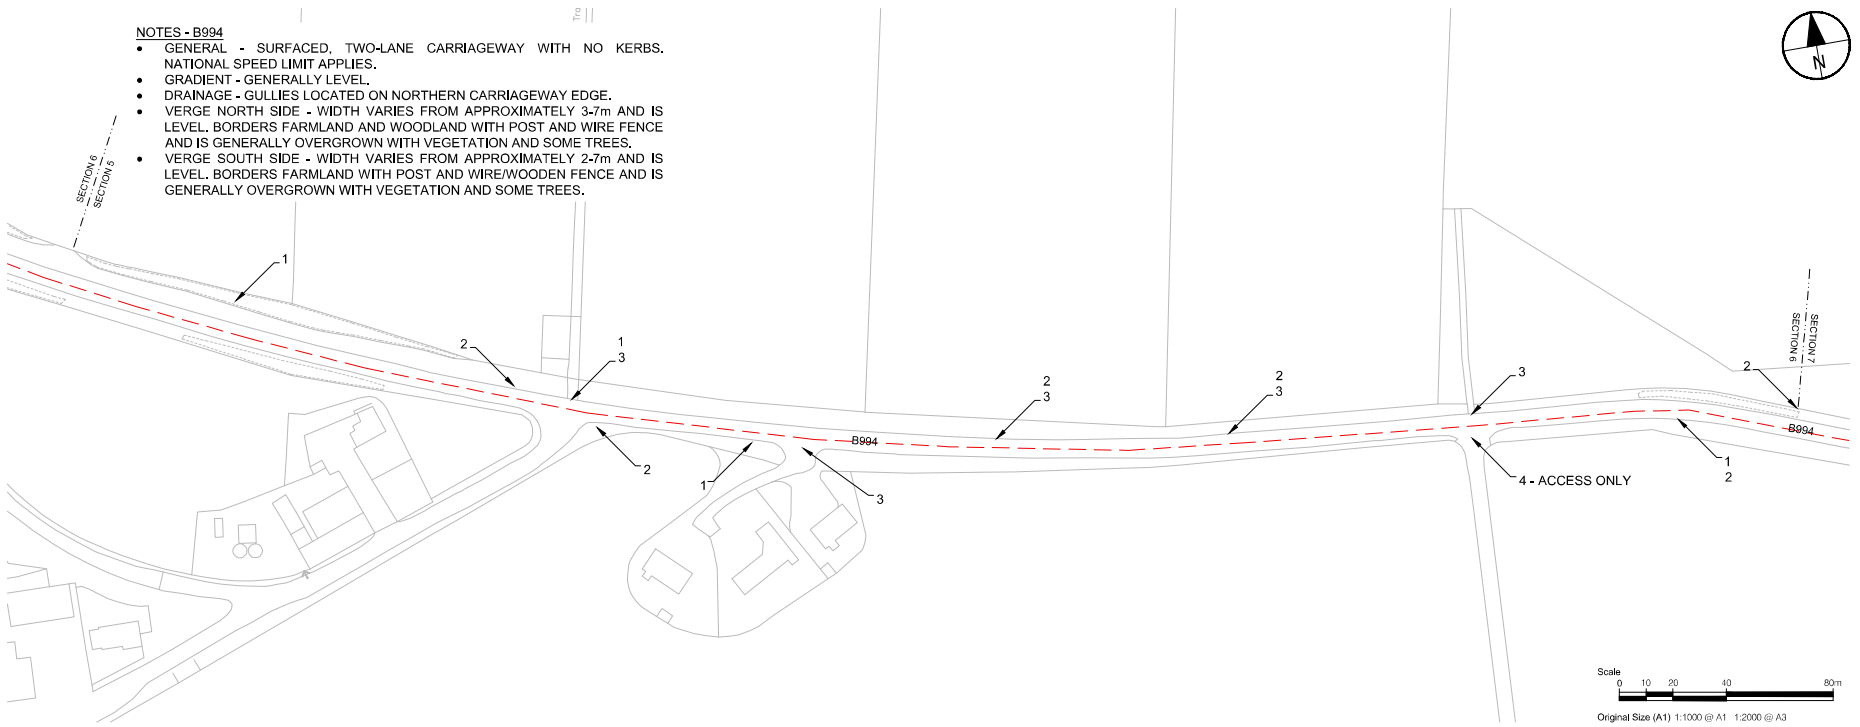

SECTION 6

AECOM

PROJECT
KEMNAY CYCLE ROUTE

CLIENT
ABERDEENSHIRE COUNCIL

CONSULTANT
AECOM
1 MARISCHAL SQUARE
ABERDEEN AB10 1BL
TEL: 07384 813503

www.aecom.com

NOTES
1. ALL WORKS TO BE EXECUTED IN ACCORDANCE WITH THE SPECIFICATION FOR HIGHWAY WORKS - THE MANUAL OF CONTRACT DOCUMENTS FOR HIGHWAY WORKS, DESIGN MANUAL FOR ROADS AND BRIDGES, TRAFFIC SIGNS MANUAL AND LOCAL COUNCIL GUIDELINES.
2. ALL DIMENSIONS ARE IN METRES UNLESS STATED OTHERWISE. ALL LEVELS ARE IN METRES AND RELATE TO ORDNANCE DATUM.
3. DO NOT SCALE FROM ANY DRAWING. WORK TO FIGURED DIMENSIONS ONLY. ANY DISCREPANCIES IN DIMENSION ARE TO BE REFERRED TO THE DESIGNER BEFORE WORK IS PUT TO HAND.
4. ALL DIMENSIONS AND LEVELS ARE TO BE CHECKED ON SITE BY THE CONTRACTOR PRIOR TO PREPARING ANY WORKING DRAWINGS OR COMMENCING ON SITE.
5. ALL WORKS BY THE CONTRACTOR MUST BE CARRIED OUT IN SUCH A WAY THAT ALL REQUIREMENTS UNDER THE HEALTH AND SAFETY AT WORK ACT ARE SATISFIED.
6. ALL WORK IS TO BE CARRIED OUT IN COMPLIANCE WITH THE REQUIREMENTS OF THE STATUTORY AUTHORITIES AND CONSTRUCTION DESIGN AND MANAGEMENT REGULATIONS.
7. DRAWING BASE RECEIVED FROM ABERDEENSHIRE COUNCIL. AECOM CANNOT GUARANTEE ITS ACCURACY. CONTRACTOR TO SATISFY THEMSELVES AS TO THE ACCURACY OF SUCH INFORMATION.

ISSUE/REVISION

I/R	DATE	DESCRIPTION

KEY PLAN

PROJECT NUMBER
60625171

SHEET TITLE
ROUTE 1 CONSTRAINTS SECTIONS 5 AND 6

SHEET NUMBER
60625171-SHT-C-0004

This drawing has been prepared for the use of AECOM's client. It may not be used, modified, reproduced or relied upon by third parties, except as agreed by AECOM or as required by law. AECOM accepts no responsibility, and denies any liability whatsoever, to any party that uses or relies on this drawing without AECOM's express written consent. Do not scale this document. All measurements must be obtained from the stated dimensions.


BASED UPON THE ORDNANCE SURVEY MAPPING WITH THE PERMISSION OF HER MAJESTY'S STATIONERY OFFICE (C) CROWN COPYRIGHT. LICENCE NO. AL 100005220.

ISO A1 594mm x 841mm
Approved: IH
Checked: LT
Designer: RMC
Project Management Initials:
Filename: Z:\UK\UKAB21\JOBS\PR-468105_KEMNAY_CYCLE_ROUTE\900_CAD_GIS\910_CAD\20-SHEETS\60625171-SHT-C-0001-0005 ROUTE 1.DWG
Last saved by: RONAN.MCCREA Last Plotted: 2021-06-21

1. TRAFFIC SIGN
2. PUBLIC UTILITY
3. ACCESS REQUIRED
4. JUNCTION

NOTES - B994

- SURFACE - CARRIAGEWAY HAS TWO LANES AND IS SURFACED. THERE ARE NO KERBS ON EITHER SIDE OF THE CARRIAGEWAY.
- GRADIENT - GENERALLY LEVEL THROUGHOUT AND APPEARS TO BE WITHIN SUSTRANS GUIDANCE.
- DRAINAGE - GULLIES LOCATED ON NORTHERN CARRIAGEWAY EDGE.
- VERGE NORTHSIDE - NO OBVIOUS FENCELINE TO DEFINE VERGE WIDTH. BORDERS FARMLAND AND IS GENERALLY OVERGROWN WITH VEGETATION AND TREES. VERGE IS GENERALLY LEVEL.
- VERGE SOUTHSIDE - NO OBVIOUS FENCELINE TO DEFINE VERGE WIDTH. BORDERS FARMLAND AND IS GENERALLY OVERGROWN WITH VEGETATION AND TREES. VERGE IS GENERALLY LEVEL BUT IS RAISED ABOVE CARRIAGEWAY LEVEL IN SOME SECTIONS.
- FOOTWAY - APPROXIMATELY 2-3m USABLE WIDTH BETWEEN KERB AND PROPERTY BOUNDARIES. LIGHTING COLUMNS LOCATED ON BACK OF FOOTWAY.

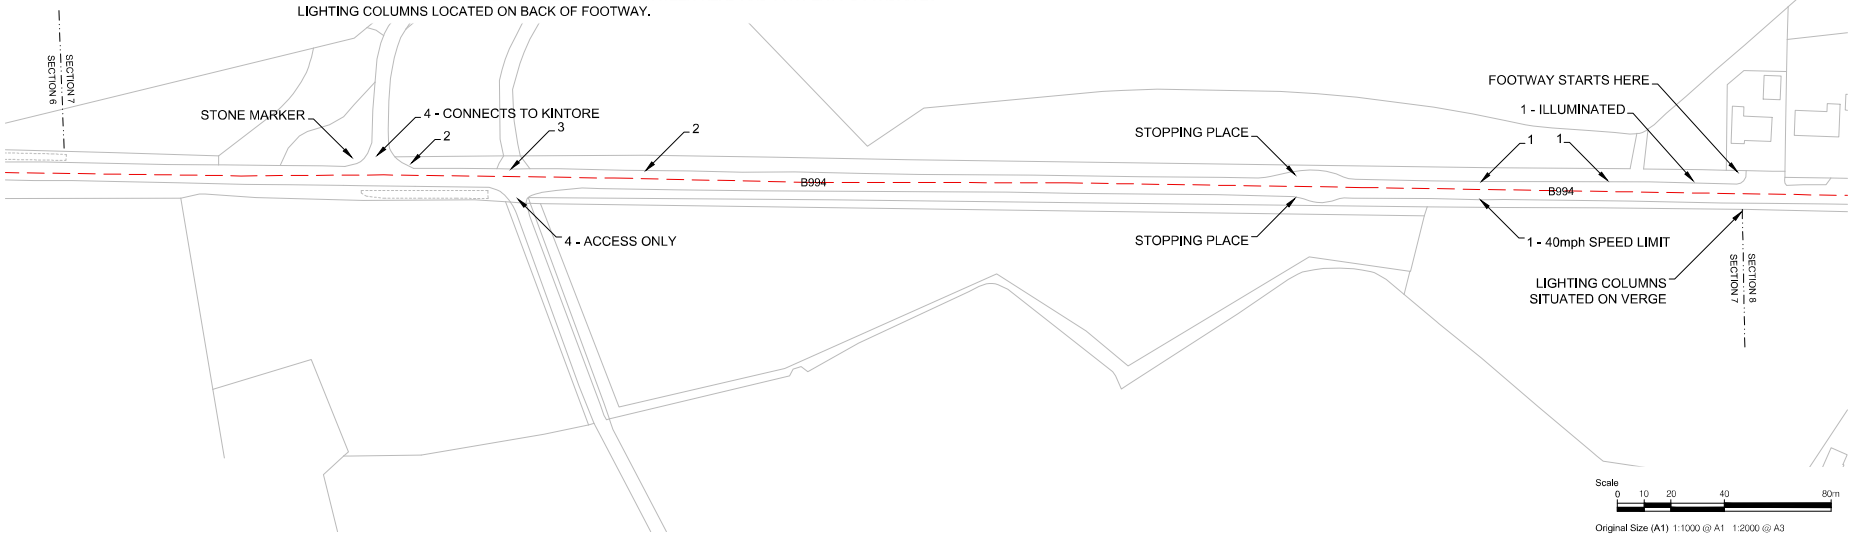


Scale 0 10 20 40 80m

Original Size (A1) 1:1000 @ A1 1:2000 @ A3

SECTION 7

NOTES - B994 AND B977

- GENERAL - SURFACED, TWO-LANE CARRIAGEWAY THAT HAS KERBS ON BOTH SIDES.
- GRADIENT - GENERALLY LEVEL.
- DRAINAGE - GULLIES ON EASTERN AND WESTERN CARRIAGEWAY EDGES.
- VERGE SOUTHSIDE - WIDTH VARIES FROM APPROXIMATELY 2-4m. NO FOOTWAY. LIGHTING COLUMNS SPACED EVERY 25m. GENERALLY BORDERED BY WOODLAND WITH TREES AND VEGETATION REDUCING AVAILABLE WIDTH.
- VERGE NORTHSIDE - WIDTH INCLUDING FOOTWAY VARIES FROM APPROXIMATELY 2-3m. GENERALLY BORDERED BY HOUSES WITH ACCESS REQUIRED TO THEM.

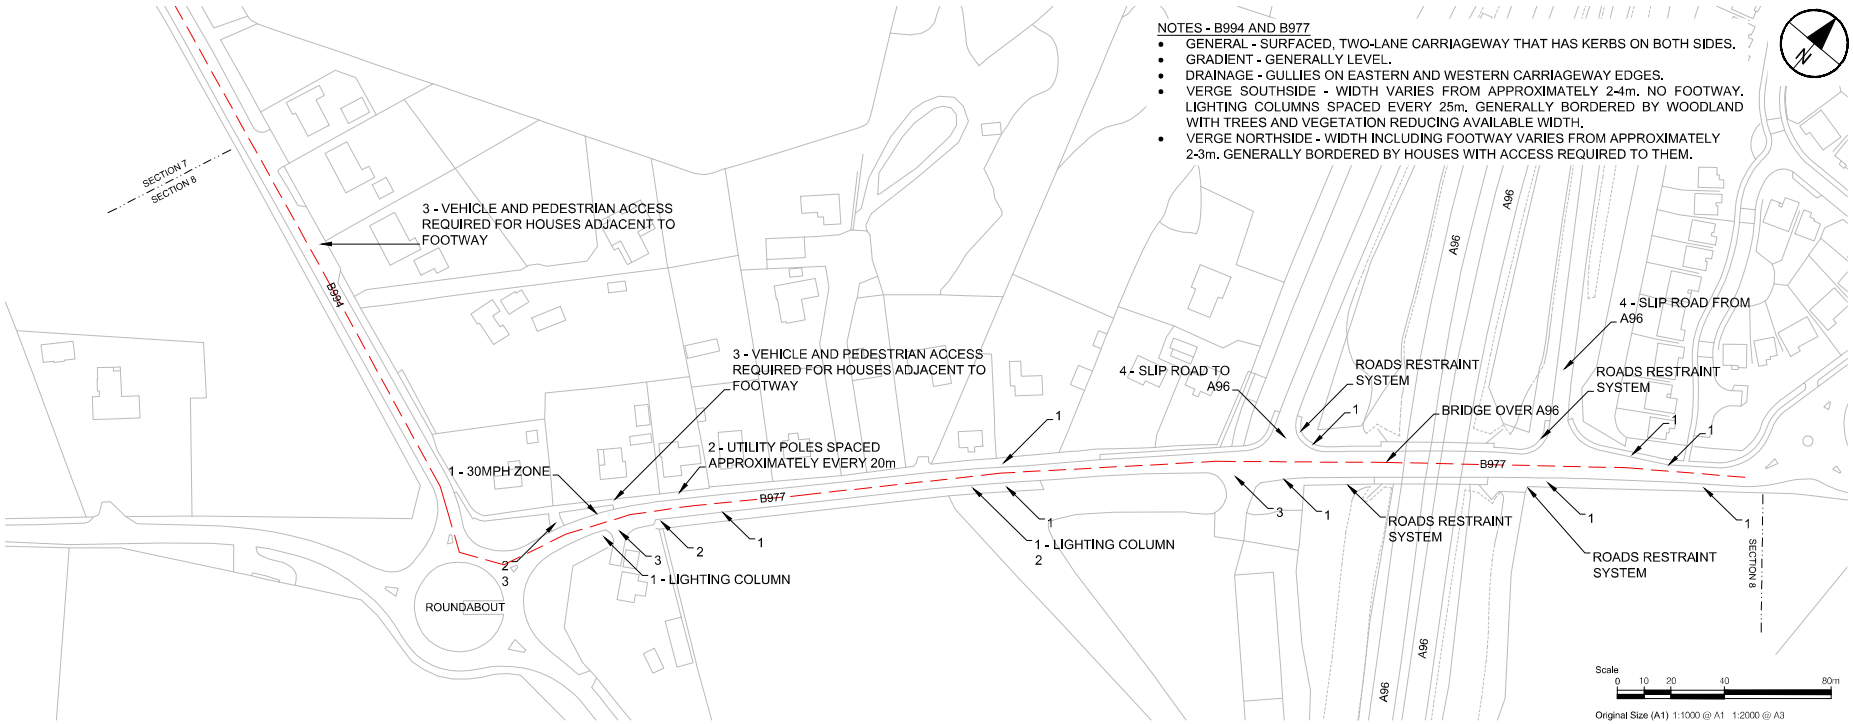

Scale 0 10 20 40 80m

Original Size (A1) 1:1000 @ A1 1:2000 @ A3

SECTION 8

AECOM

PROJECT

KEMNAY CYCLE ROUTE

CLIENT

ABERDEENSHIRE COUNCIL

CONSULTANT

AECOM
1 MARISCHAL SQUARE
ABERDEEN AB10 1BL
TEL: 07384 813503

www.aecom.com

NOTES

1. ALL WORKS TO BE EXECUTED IN ACCORDANCE WITH THE SPECIFICATION FOR HIGHWAY WORKS - THE MANUAL OF CONTRACT DOCUMENTS FOR HIGHWAY WORKS, DESIGN MANUAL FOR ROADS AND BRIDGES, TRAFFIC SIGNS MANUAL AND LOCAL COUNCIL GUIDELINES.
2. ALL DIMENSIONS ARE IN METRES UNLESS STATED OTHERWISE. ALL LEVELS ARE IN METRES AND RELATE TO ORDNANCE DATUM.
3. DO NOT SCALE FROM ANY DRAWING. WORK TO FIGURED DIMENSIONS ONLY. ANY DISCREPANCIES IN DIMENSION ARE TO BE REFERRED TO THE DESIGNER BEFORE WORK IS PUT TO HAND.
4. ALL DIMENSIONS AND LEVELS ARE TO BE CHECKED ON SITE BY THE CONTRACTOR PRIOR TO PREPARING ANY WORKING DRAWINGS OR COMMENCING ON SITE.
5. ALL WORKS BY THE CONTRACTOR MUST BE CARRIED OUT IN SUCH A WAY THAT ALL REQUIREMENTS UNDER THE HEALTH AND SAFETY AT WORK ACT ARE SATISFIED.
6. ALL WORK IS TO BE CARRIED OUT IN COMPLIANCE WITH THE REQUIREMENTS OF THE STATUTORY AUTHORITIES AND CONSTRUCTION DESIGN AND MANAGEMENT REGULATIONS.
7. DRAWING BASE RECEIVED FROM ABERDEENSHIRE COUNCIL. AECOM CANNOT GUARANTEE ITS ACCURACY. CONTRACTOR TO SATISFY THEMSELVES AS TO THE ACCURACY OF SUCH INFORMATION.

ISSUE/REVISION

I/R	DATE	DESCRIPTION

KEY PLAN

PROJECT NUMBER

60625171

SHEET TITLE

ROUTE 1 CONSTRAINTS SECTIONS 7 AND 8

SHEET NUMBER

60625171-SHT-C-0005

This drawing has been prepared for the use of AECOM's client. It may not be used, modified, reproduced or relied upon by third parties, except as agreed by AECOM or as required by law. AECOM accepts no responsibility, and denies any liability whatsoever, to any party that uses or relies on this drawing without AECOM's express written consent. Do not scale this document. All measurements must be obtained from the stated dimensions.

ISO A1 594mm x 841mm
Approved: IH
Checked: LT
Designer: RMC
Project Management Initials:
Filename: Z:\UK\UKABZ1\JOBS\PR-468105_KEMNAY_CYCLE_ROUTE\900_CAD_GIS\910_CAD\20-SHEETS\60625171-SHT-C-0001-0005 ROUTE 1.DWG
Last saved by: RONAN.MCCREA Last Plotted: 2021-06-21

BASED UPON THE ORDNANCE SURVEY MAPPING WITH THE PERMISSION OF HER MAJESTY'S STATIONERY OFFICE (C) CROWN COPYRIGHT. LICENCE NO. AL 100005220.