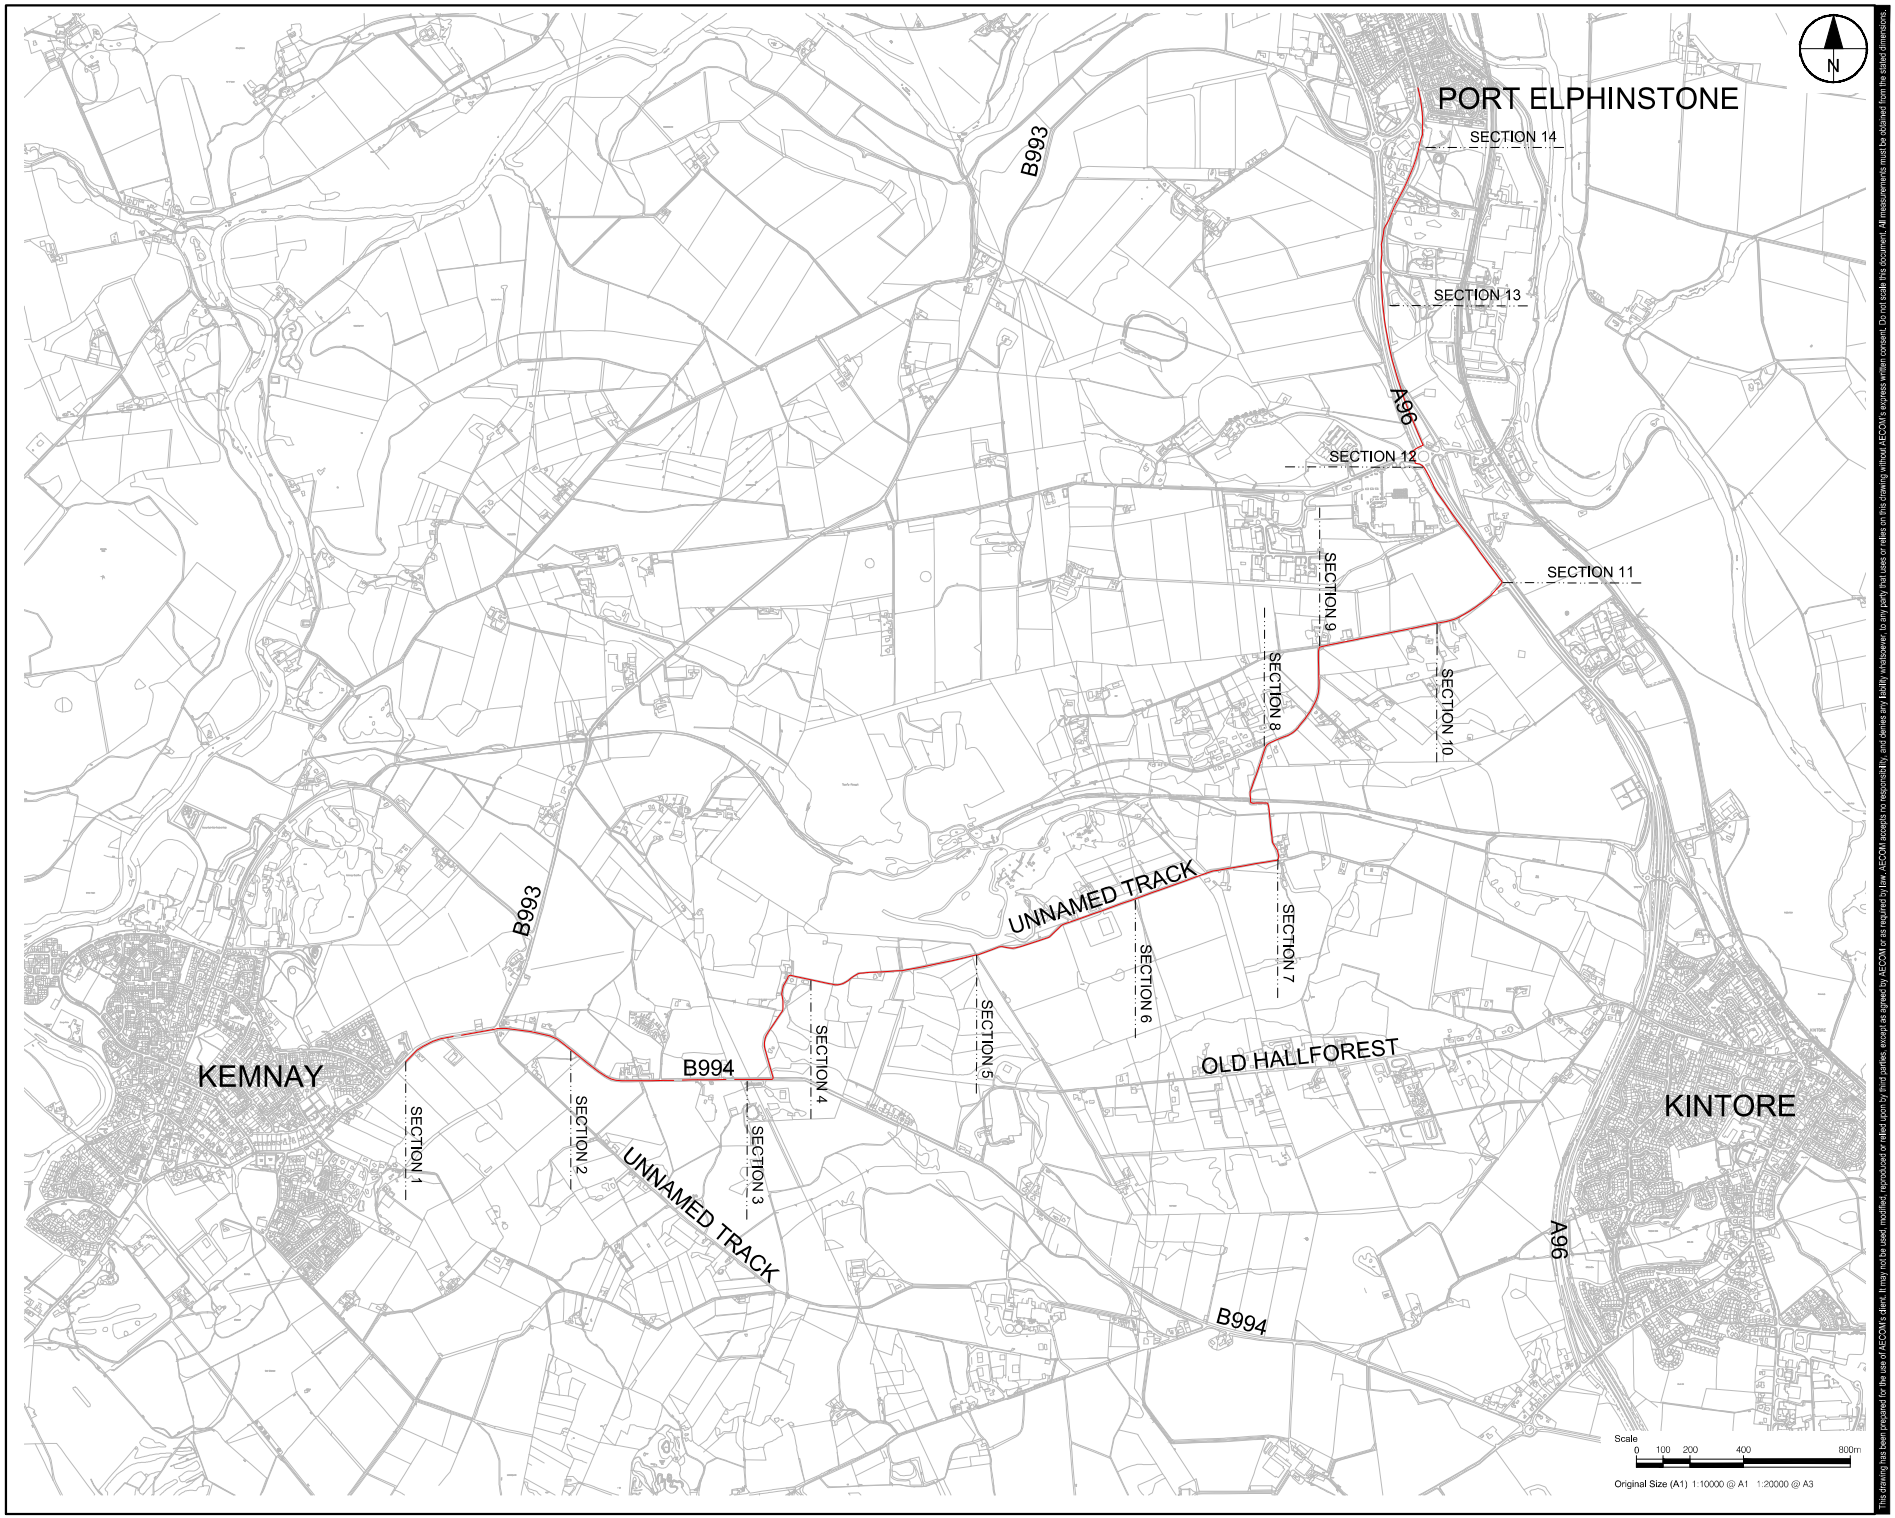


BASED UPON THE ORDNANCE SURVEY MAPPING WITH THE PERMISSION OF HER MAJESTY'S STATIONERY OFFICE (C) CROWN COPYRIGHT. LICENCE NO. AL 100005220.

This drawing has been prepared for the use of AECOM's client. It may not be used, modified, reproduced or relied upon by third parties, except as agreed by AECOM or as required by law. AECOM accepts no responsibility, and denies any liability whatsoever, to any party that uses or relies on this drawing without AECOM's express written consent. Do not scale this document. All measurements must be obtained from the stated dimensions.

AECOM

PROJECT

KEMNAY CYCLE ROUTE

CLIENT

ABERDEENSHIRE COUNCIL

CONSULTANT

AECOM
1 MARISCHAL SQUARE
ABERDEEN AB10 1BL
TEL: 07384 813503

www.aecom.com

NOTES

1. ALL WORKS TO BE EXECUTED IN ACCORDANCE WITH THE SPECIFICATION FOR HIGHWAY WORKS - THE MANUAL OF CONTRACT DOCUMENTS FOR HIGHWAY WORKS, DESIGN MANUAL FOR ROADS AND BRIDGES, TRAFFIC SIGNS MANUAL AND LOCAL COUNCIL GUIDELINES.
2. ALL DIMENSIONS ARE IN METRES UNLESS STATED OTHERWISE. ALL LEVELS ARE IN METRES AND RELATE TO ORDNANCE DATUM.
3. DO NOT SCALE FROM ANY DRAWING. WORK TO FIGURED DIMENSIONS ONLY. ANY DISCREPANCIES IN DIMENSION ARE TO BE REFERRED TO THE DESIGNER BEFORE WORK IS PUT TO HAND.
4. ALL DIMENSIONS AND LEVELS ARE TO BE CHECKED ON SITE BY THE CONTRACTOR PRIOR TO PREPARING ANY WORKING DRAWINGS OR COMMENCING ON SITE.
5. ALL WORKS BY THE CONTRACTOR MUST BE CARRIED OUT IN SUCH A WAY THAT ALL REQUIREMENTS UNDER THE HEALTH AND SAFETY AT WORK ACT ARE SATISFIED.
6. ALL WORK IS TO BE CARRIED OUT IN COMPLIANCE WITH THE REQUIREMENTS OF THE STATUTORY AUTHORITIES AND CONSTRUCTION DESIGN AND MANAGEMENT REGULATIONS.
7. DRAWING BASE RECEIVED FROM ABERDEENSHIRE COUNCIL. AECOM CANNOT GUARANTEE ITS ACCURACY. CONTRACTOR TO SATISFY THEMSELVES AS TO THE ACCURACY OF SUCH INFORMATION.

ISSUE/REVISION

I/R	DATE	DESCRIPTION

KEY PLAN

PROJECT NUMBER

60625171

SHEET TITLE

ROUTE 4 OVERVIEW

SHEET NUMBER


60625171-SHT-C-0017

Filename: Z:\UK\UKABZ1\JOBS\PR-468105_KEMNAY_CYCLE_ROUTE\800_CAD_GIS\910_CAD\20-SHEETS\60625171-SHT-C-0017-0024 ROUTE 4.DWG
Last saved by: RONAN.MCCREA Last Plotted: 2021-06-21
Project Management Initials: Designer: RMC Checked: LT Approved: IH ISO A1 594mm x 841mm


1. TRAFFIC SIGN
2. PUBLIC UTILITY
3. ACCESS REQUIRED
4. JUNCTION

NOTES - B993
- GENERAL - SURFACED, TWO-LANE CARRIAGEWAY WITH NO KERBS. NATIONAL SPEED LIMIT APPLIES.
- GRADIENT - GENERALLY LEVEL.
- DRAINAGE - GULLIES ON SOUTHERN CARRIAGEWAY EDGE.
- VERGE NORTH SIDE - WIDTH VARIES BY APPROXIMATELY 4-8m AND IS LEVEL. BORDERS FARMLAND WITH POST AND WIRE FENCE AND IS TYPICALLY OVERGROWN WITH VEGETATION AND TREES.
- VERGE SOUTH SIDE - WIDTH VARIES BY APPROXIMATELY 1.5-2m AND IS LEVEL. BORDERS FARMLAND WITH POST AND WIRE FENCE AND DRYSTANE DYKE.

NOTES - B994
- GENERAL - SURFACED, TWO-LANE CARRIAGEWAY WITH NO KERBS. NATIONAL SPEED LIMIT APPLIES.
- GRADIENT - SLIGHT GRADIENT.
- DRAINAGE - GULLIES ON SOUTHERN CARRIAGEWAY EDGE.
- VERGE NORTH SIDE - WIDTH VARIES BY APPROXIMATELY 1-2m AND IS LEVEL. BORDERS FARMLAND WITH POST AND WIRE FENCE.
- VERGE SOUTH SIDE - WIDTH VARIES BY APPROXIMATELY 2-4m AND IS A RAISED BANK IN PLACES. BORDERS FARMLAND WITH POST AND WIRE FENCE. SOME VEGETATION.

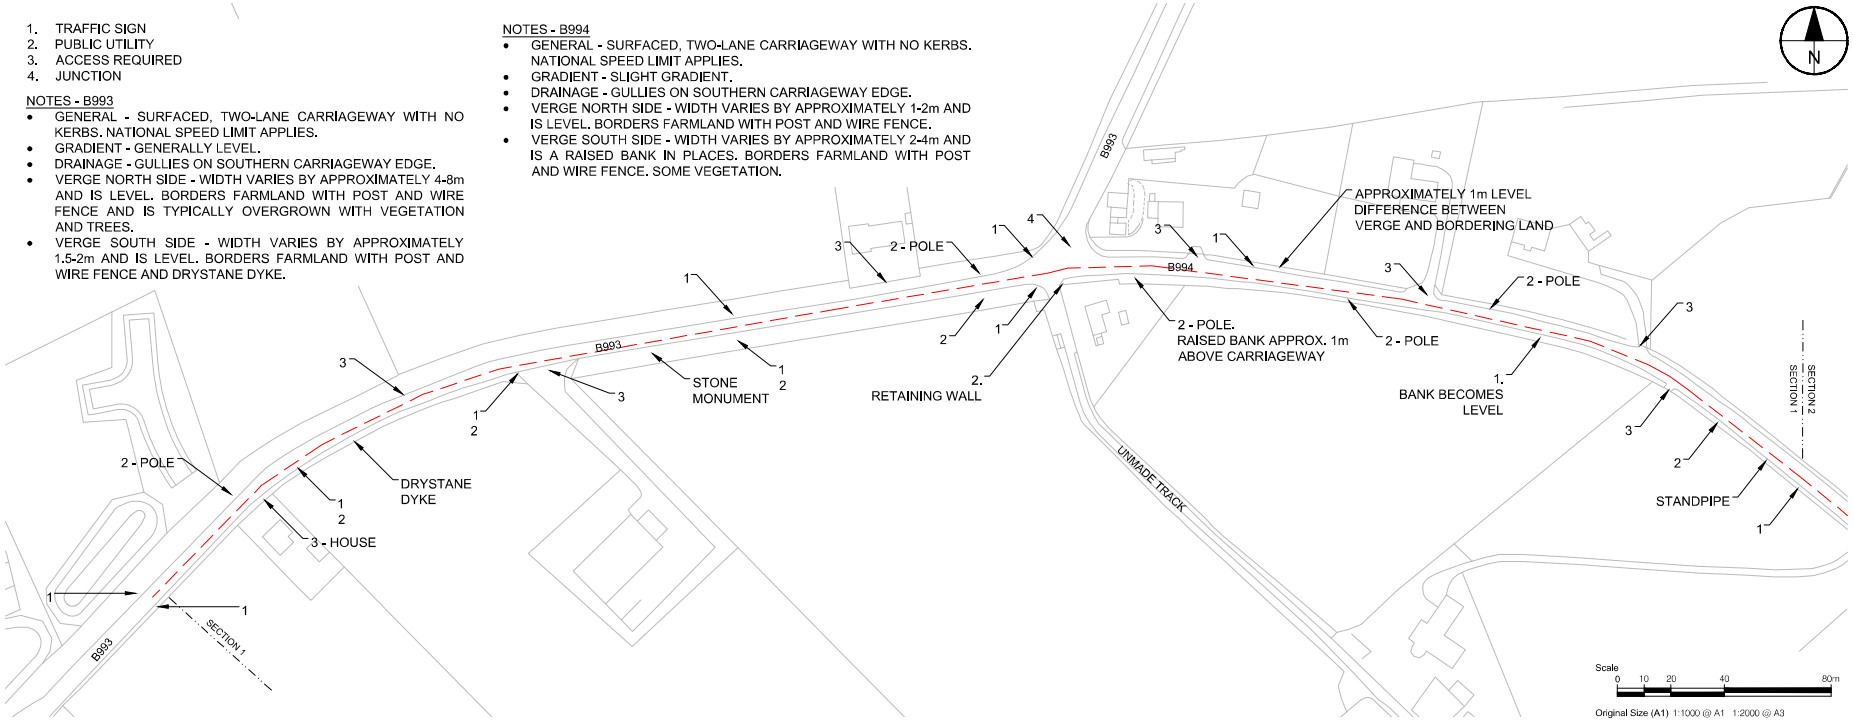

SECTION 1

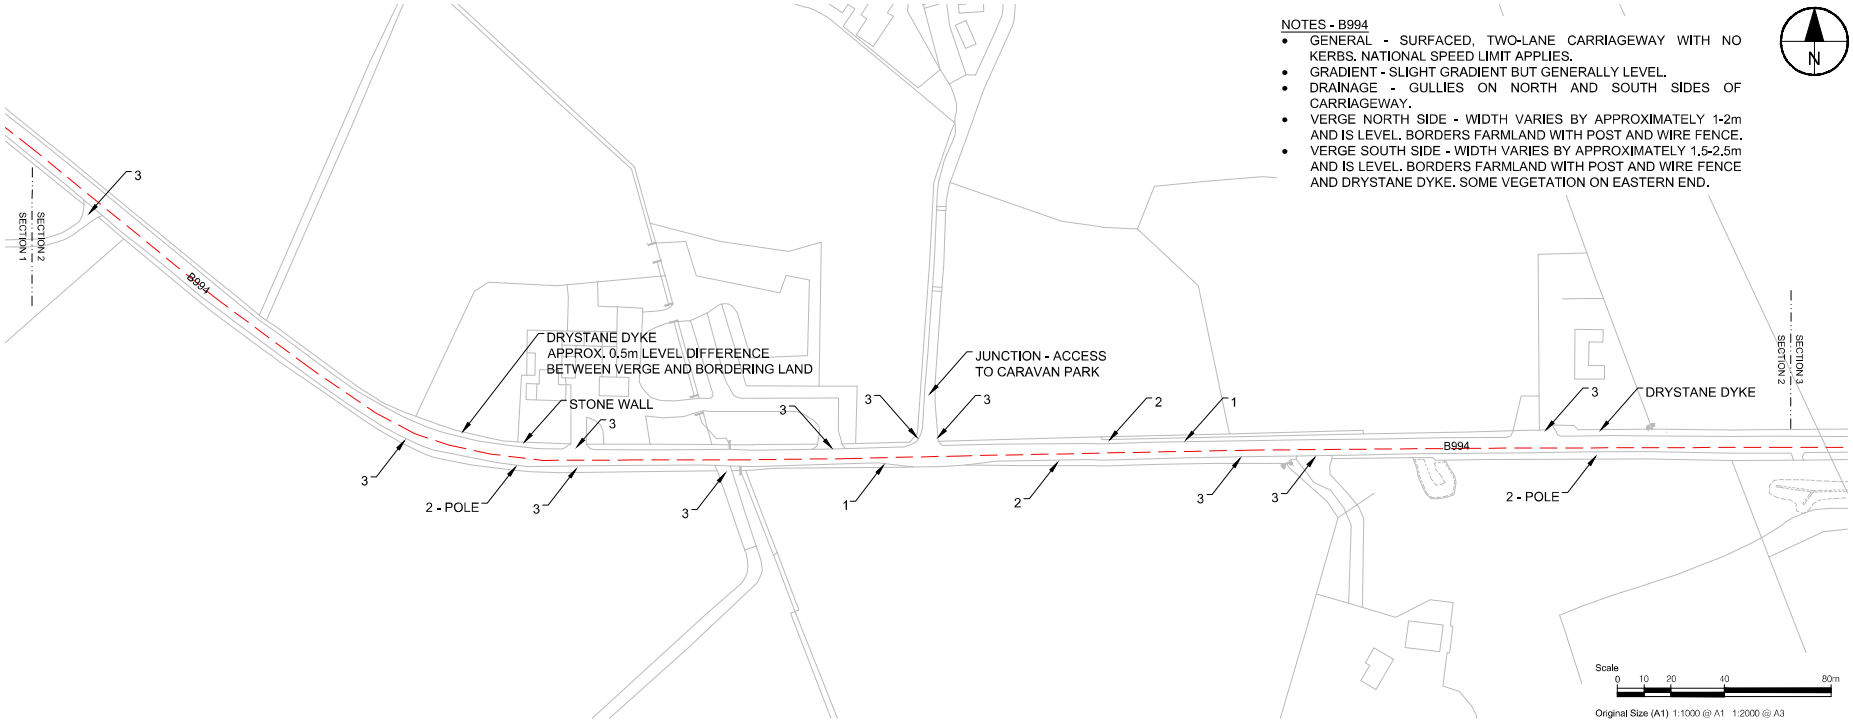

NOTES - B994
- GENERAL - SURFACED, TWO-LANE CARRIAGEWAY WITH NO KERBS. NATIONAL SPEED LIMIT APPLIES.
- GRADIENT - SLIGHT GRADIENT BUT GENERALLY LEVEL.
- DRAINAGE - GULLIES ON NORTH AND SOUTH SIDES OF CARRIAGEWAY.
- VERGE NORTH SIDE - WIDTH VARIES BY APPROXIMATELY 1-2m AND IS LEVEL. BORDERS FARMLAND WITH POST AND WIRE FENCE.
- VERGE SOUTH SIDE - WIDTH VARIES BY APPROXIMATELY 1.5-2.5m AND IS LEVEL. BORDERS FARMLAND WITH POST AND WIRE FENCE AND DRYSTANE DYKE. SOME VEGETATION ON EASTERN END.

SECTION 2

BASED UPON THE ORDNANCE SURVEY MAPPING WITH THE PERMISSION OF HER MAJESTY'S STATIONERY OFFICE (C) CROWN COPYRIGHT. LICENCE NO. AL 100005220.

This drawing has been prepared for the use of AECOM's client. It may not be used, modified, reproduced or relied upon by third parties, except as agreed by AECOM or as required by law. AECOM accepts no responsibility, and denies any liability whatsoever, to any party that uses or relies on this drawing without AECOM's express written consent. Do not scale this document. All measurements must be obtained from the stated dimensions.

AECOM

PROJECT
KEMNAY CYCLE ROUTE

CLIENT
ABERDEENSHIRE COUNCIL

CONSULTANT
AECOM
1 MARISCHAL SQUARE
ABERDEEN AB10 1BL
TEL: 07384 813503

www.aecom.com

NOTES
1. ALL WORKS TO BE EXECUTED IN ACCORDANCE WITH THE SPECIFICATION FOR HIGHWAY WORKS - THE MANUAL OF CONTRACT DOCUMENTS FOR HIGHWAY WORKS, DESIGN MANUAL FOR ROADS AND BRIDGES, TRAFFIC SIGNS MANUAL AND LOCAL COUNCIL GUIDELINES.
2. ALL DIMENSIONS ARE IN METRES UNLESS STATED OTHERWISE. ALL LEVELS ARE IN METRES AND RELATE TO ORDNANCE DATUM.
3. DO NOT SCALE FROM ANY DRAWING. WORK TO FIGURED DIMENSIONS ONLY. ANY DISCREPANCIES IN DIMENSION ARE TO BE REFERRED TO THE DESIGNER BEFORE WORK IS PUT TO HAND.
4. ALL DIMENSIONS AND LEVELS ARE TO BE CHECKED ON SITE BY THE CONTRACTOR PRIOR TO PREPARING ANY WORKING DRAWINGS OR COMMENCING ON SITE.
5. ALL WORKS BY THE CONTRACTOR MUST BE CARRIED OUT IN SUCH A WAY THAT ALL REQUIREMENTS UNDER THE HEALTH AND SAFETY AT WORK ACT ARE SATISFIED.
6. ALL WORK IS TO BE CARRIED OUT IN COMPLIANCE WITH THE REQUIREMENTS OF THE STATUTORY AUTHORITIES AND CONSTRUCTION DESIGN AND MANAGEMENT REGULATIONS.
7. DRAWING BASE RECEIVED FROM ABERDEENSHIRE COUNCIL. AECOM CANNOT GUARANTEE ITS ACCURACY. CONTRACTOR TO SATISFY THEMSELVES AS TO THE ACCURACY OF SUCH INFORMATION.

ISSUE/REVISION

I/R	DATE	DESCRIPTION

KEY PLAN


PROJECT NUMBER
60625171

SHEET TITLE
ROUTE 4 CONSTRAINTS SECTIONS 1 AND 2


SHEET NUMBER
60625171-SHT-C-0018

ISO A1 594mm x 841mm
Approved: IH
Checked: LT
Designer: RMC
Project Management Initials:

Filename: Z:\UK\UKABZ1\JOBS\PR-468105_KEMNAY_CYCLE_ROUTE\900_CAD_GIS\910_CAD\20-SHEETS\60625171-SHT-C-0017-0024 ROUTE 4.DWG
Last saved by: RONAN.MCCREA Last Plotted: 2021-06-21

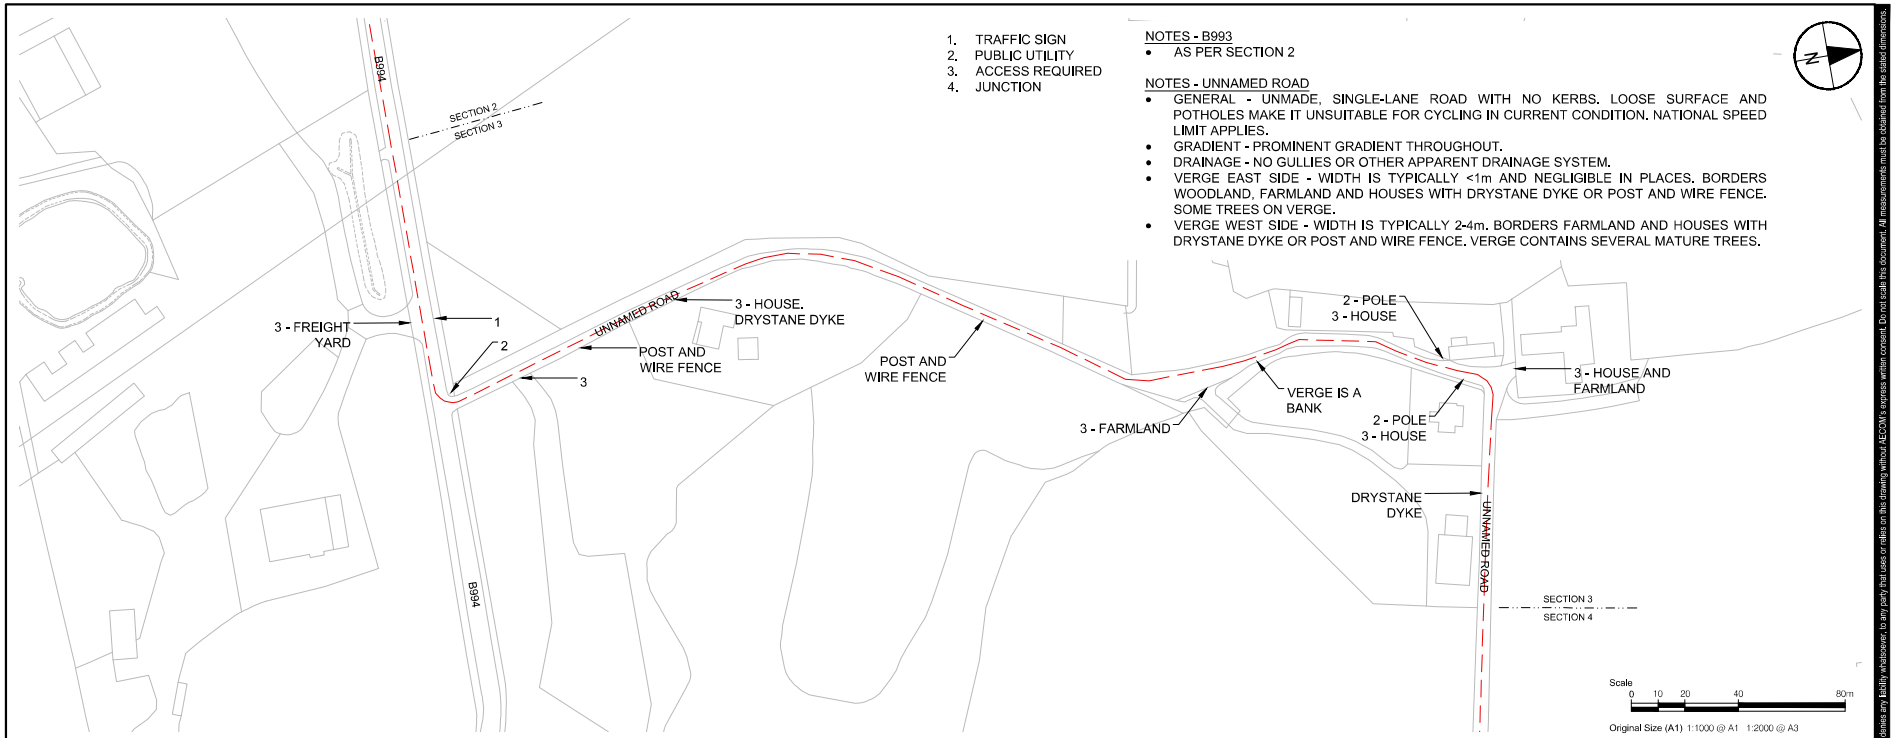

SECTION 3

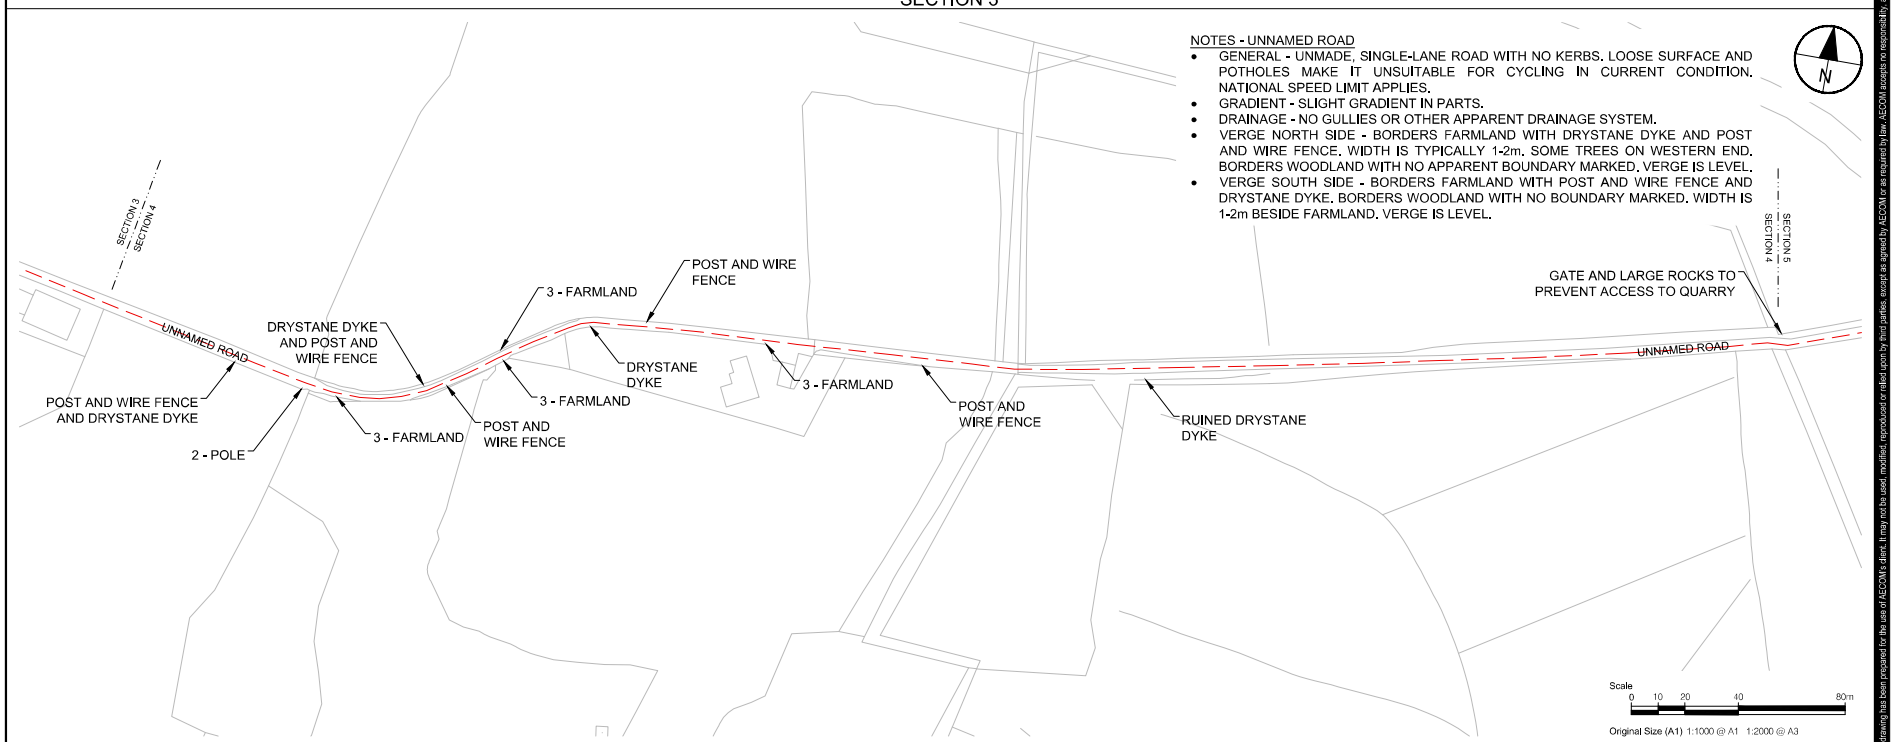

SECTION 4

BASED UPON THE ORDNANCE SURVEY MAPPING WITH THE PERMISSION OF HER MAJESTY'S STATIONERY OFFICE (C) CROWN COPYRIGHT. LICENCE NO. AL 100005220.

This drawing has been prepared for the use of AECOM's client. It may not be used, modified, reproduced or relied upon by third parties, except as agreed by AECOM or as required by law. AECOM accepts no responsibility, and denies any liability whatsoever, to any party that uses or relies on this drawing without AECOM's express written consent. Do not scale this document. All measurements must be obtained from the stated dimensions.

AECOM

PROJECT
KEMNAY CYCLE ROUTE

CLIENT
ABERDEENSHIRE COUNCIL

CONSULTANT
AECOM
1 MARISCHAL SQUARE
ABERDEEN AB10 1BL
TEL: 07384 813503

www.aecom.com

NOTES
1. ALL WORKS TO BE EXECUTED IN ACCORDANCE WITH THE SPECIFICATION FOR HIGHWAY WORKS - THE MANUAL OF CONTRACT DOCUMENTS FOR HIGHWAY WORKS, DESIGN MANUAL FOR ROADS AND BRIDGES, TRAFFIC SIGNS MANUAL AND LOCAL COUNCIL GUIDELINES.
2. ALL DIMENSIONS ARE IN METRES UNLESS STATED OTHERWISE. ALL LEVELS ARE IN METRES AND RELATE TO ORDNANCE DATUM.
3. DO NOT SCALE FROM ANY DRAWING. WORK TO FIGURED DIMENSIONS ONLY. ANY DISCREPANCIES IN DIMENSION ARE TO BE REFERRED TO THE DESIGNER BEFORE WORK IS PUT TO HAND.
4. ALL DIMENSIONS AND LEVELS ARE TO BE CHECKED ON SITE BY THE CONTRACTOR PRIOR TO PREPARING ANY WORKING DRAWINGS OR COMMENCING ON SITE.
5. ALL WORKS BY THE CONTRACTOR MUST BE CARRIED OUT IN SUCH A WAY THAT ALL REQUIREMENTS UNDER THE HEALTH AND SAFETY AT WORK ACT ARE SATISFIED.
6. ALL WORK IS TO BE CARRIED OUT IN COMPLIANCE WITH THE REQUIREMENTS OF THE STATUTORY AUTHORITIES AND CONSTRUCTION DESIGN AND MANAGEMENT REGULATIONS.
7. DRAWING BASE RECEIVED FROM ABERDEENSHIRE COUNCIL. AECOM CANNOT GUARANTEE ITS ACCURACY. CONTRACTOR TO SATISFY THEMSELVES AS TO THE ACCURACY OF SUCH INFORMATION.

ISSUE/REVISION

I/R	DATE	DESCRIPTION

KEY PLAN

PROJECT NUMBER
60625171

SHEET TITLE
ROUTE 4 CONSTRAINTS
SECTIONS 3 AND 4

SHEET NUMBER
60625171-SHT-C-0019

Project Management Initials: Designer: RMC Checked: LT Approved: IH ISO A1 594mm x 841mm


Filename: Z:\UK\UKABZ1\JOBS\PR-468105_KEMNAY_CYCLE_ROUTE\900_CAD_GIS\910_CAD\20-SHEETS\60625171-SHT-C-0017-0024 ROUTE 4.DWG
Last saved by: RONAN.MCCREA Last Plotted: 2021-06-21

ISO A1 594mm x 841mm
Approved: IH
Checked: LT
Designer: RMC
Project Management Initials:

1. TRAFFIC SIGN
2. PUBLIC UTILITY
3. ACCESS REQUIRED
4. JUNCTION

NOTES - UNNAMED ROAD


- GENERAL - UNMADE, SINGLE-LANE ROAD WITH NO KERBS. LOOSE SURFACE AND POTHOLES MAKE IT UNSUITABLE FOR CYCLING IN CURRENT CONDITION. NATIONAL SPEED LIMIT APPLIES.
- GRADIENT - GENERALLY LEVEL WITH A PROMINENT GRADIENT AT THE EASTERN END.
- DRAINAGE - NO GULLIES OR OTHER APPARENT DRAINAGE SYSTEM.
- VERGE NORTH SIDE - BORDERS HAZARDOUS DROP INTO QUARRY AND FARMLAND WITH POST AND WIRE FENCE AND DRYSTANE DYKE. WIDTH BESIDE QUARRY IS APPROXIMATELY 2-4m AND WIDTH BESIDE FARMLAND IS APPROXIMATELY 1-2m. HEAVILY OVERGROWN WITH TREES AND VEGETATION.
- VERGE SOUTH SIDE - WIDTH IS APPROXIMATELY 0.5-1m. BORDERS FARMLAND WITH DRYSTANE DYKE OR POST AND WIRE FENCE. VERGE IS LEVEL. SOME VEGETATION.

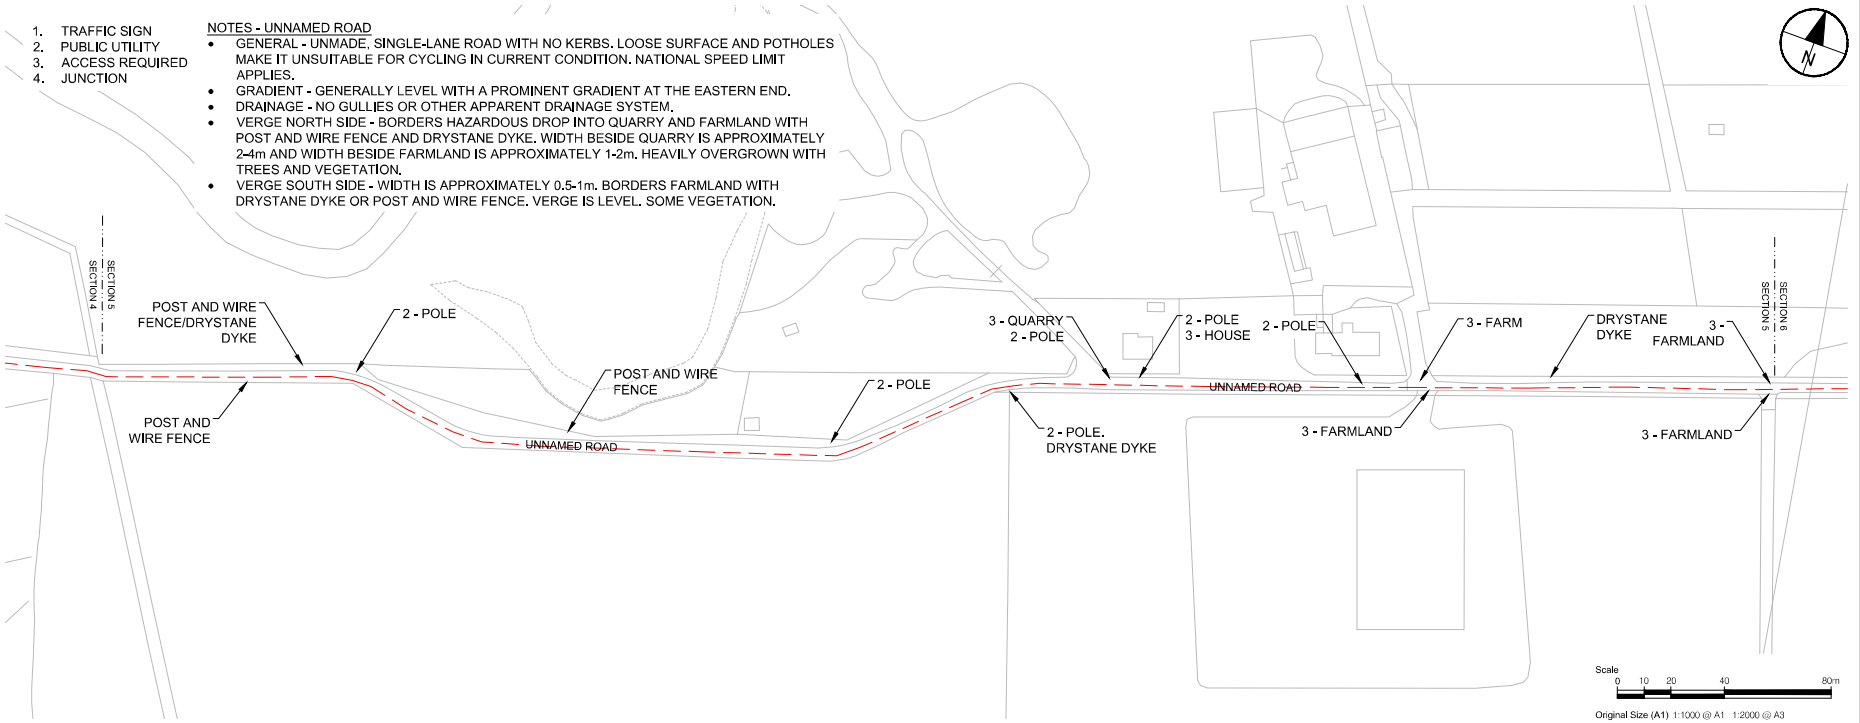

SECTION 5

NOTES - UNNAMED ROAD

- GENERAL - UNMADE, SINGLE-LANE ROAD WITH NO KERBS. LOOSE SURFACE AND POTHOLES MAKE IT UNSUITABLE FOR CYCLING IN CURRENT CONDITION. NATIONAL SPEED LIMIT APPLIES.
- GRADIENT - THERE IS A PROMINENT GRADIENT AT THE WESTERN END.
- DRAINAGE - THERE ARE DITCHES LOCATED ADJACENT TO THE VERGES.
- VERGE NORTH SIDE - WIDTH IS 1-2m. BORDERS FARMLAND WITH POST AND WIRE FENCE AND DRYSTANE DYKE. THERE IS A DITCH AT THE WESTERN END. VERGE IS LEVEL WITH SOME TREES.
- VERGE SOUTH SIDE - WIDTH IS APPROXIMATELY 0.5-2m. BORDERS FARMLAND WITH POST AND WIRE FENCE AND DRYSTANE DYKE. BORDERS WOODLAND WITH POST AND WIRE FENCE. A PROMINENT DITCH RUNS BESIDE VERGE ON WOODLAND. VERGE IS LEVEL.

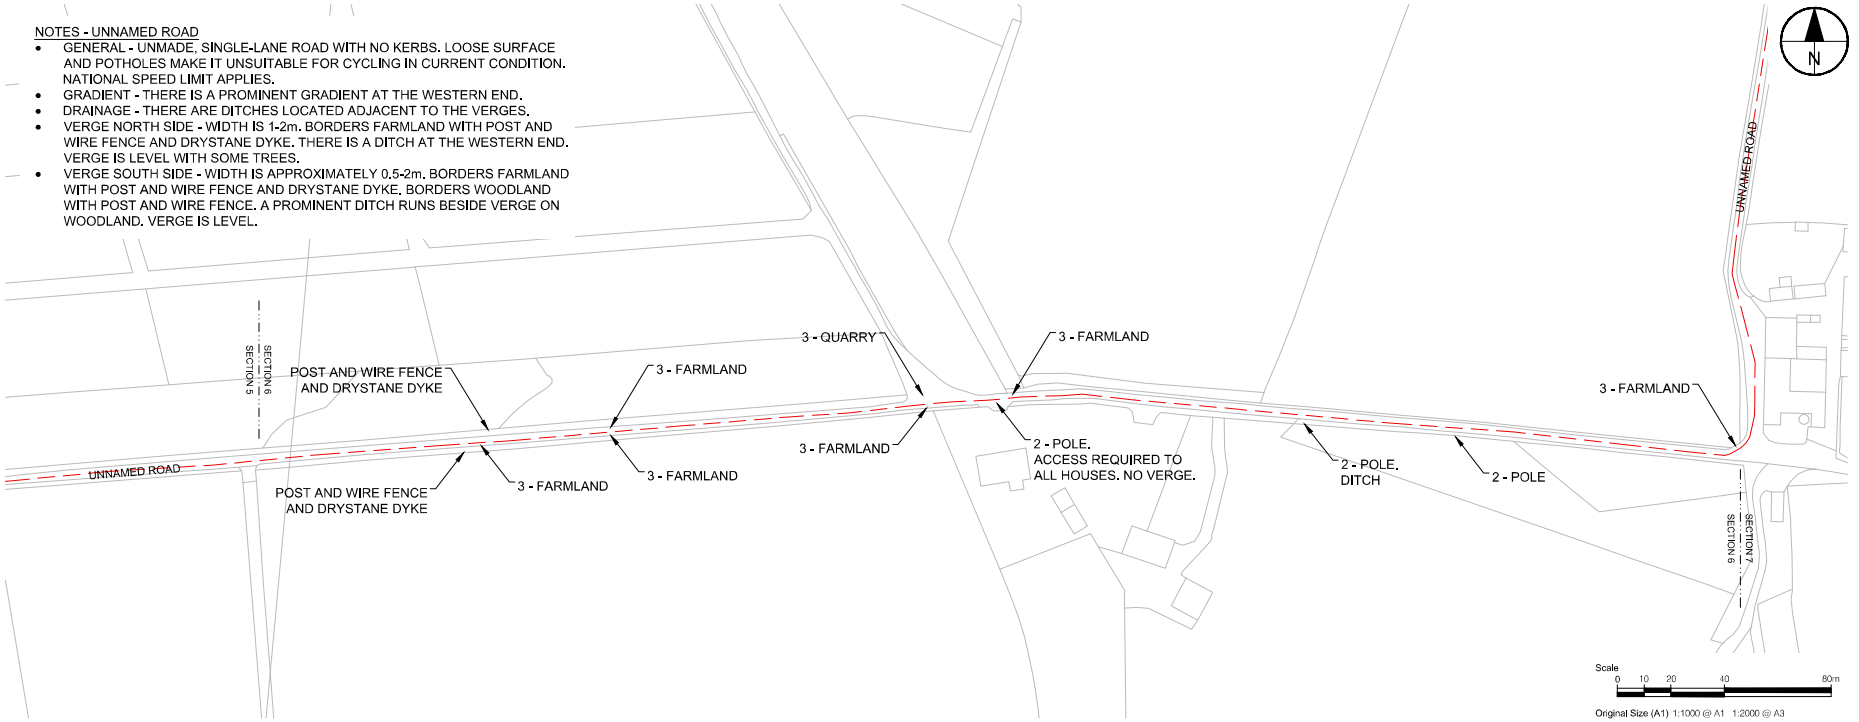

SECTION 6

BASED UPON THE ORDNANCE SURVEY MAPPING WITH THE PERMISSION OF HER MAJESTY'S STATIONERY OFFICE (C) CROWN COPYRIGHT. LICENCE NO. AL 100005220.

Filename: Z:\UK\UKAB21\JOBS\PR-468105_KEMNAY_CYCLE_ROUTE\900_CAD_GIS\910_CAD\20-SHEETS\60625171-SHT-C-0017-0024 ROUTE 4.DWG
Last saved by: RONAN.MCCREA Last Plotted: 2021-06-21

AECOM

PROJECT

KEMNAY CYCLE ROUTE

CLIENT

ABERDEENSHIRE COUNCIL

CONSULTANT

AECOM
1 MARISCHAL SQUARE
ABERDEEN AB10 1BL
TEL: 07384 813503

www.aecom.com

NOTES

1. ALL WORKS TO BE EXECUTED IN ACCORDANCE WITH THE SPECIFICATION FOR HIGHWAY WORKS - THE MANUAL OF CONTRACT DOCUMENTS FOR HIGHWAY WORKS, DESIGN MANUAL FOR ROADS AND BRIDGES, TRAFFIC SIGNS MANUAL AND LOCAL COUNCIL GUIDELINES.
2. ALL DIMENSIONS ARE IN METRES UNLESS STATED OTHERWISE. ALL LEVELS ARE IN METRES AND RELATE TO ORDNANCE DATUM.
3. DO NOT SCALE FROM ANY DRAWING. WORK TO FIGURED DIMENSIONS ONLY. ANY DISCREPANCIES IN DIMENSION ARE TO BE REFERRED TO THE DESIGNER BEFORE WORK IS PUT TO HAND.
4. ALL DIMENSIONS AND LEVELS ARE TO BE CHECKED ON SITE BY THE CONTRACTOR PRIOR TO PREPARING ANY WORKING DRAWINGS OR COMMENCING ON SITE.
5. ALL WORKS BY THE CONTRACTOR MUST BE CARRIED OUT IN SUCH A WAY THAT ALL REQUIREMENTS UNDER THE HEALTH AND SAFETY AT WORK ACT ARE SATISFIED.
6. ALL WORK IS TO BE CARRIED OUT IN COMPLIANCE WITH THE REQUIREMENTS OF THE STATUTORY AUTHORITIES AND CONSTRUCTION DESIGN AND MANAGEMENT REGULATIONS.
7. DRAWING BASE RECEIVED FROM ABERDEENSHIRE COUNCIL. AECOM CANNOT GUARANTEE ITS ACCURACY. CONTRACTOR TO SATISFY THEMSELVES AS TO THE ACCURACY OF SUCH INFORMATION.

ISSUE/REVISION

I/R	DATE	DESCRIPTION

KEY PLAN

PROJECT NUMBER

60625171

SHEET TITLE

ROUTE 4 CONSTRAINTS
SECTIONS 5 AND 6

SHEET NUMBER


60625171-SHT-C-0020

This drawing has been prepared for the use of AECOM's client. It may not be used, modified, reproduced or relied upon by third parties, except as agreed by AECOM or as required by law. AECOM accepts no responsibility, and denies any liability whatsoever, to any party that uses or relies on this drawing without AECOM's express written consent. Do not scale this document. All measurements must be obtained from the stated dimensions.

1. TRAFFIC SIGN
2. PUBLIC UTILITY
3. ACCESS REQUIRED
4. JUNCTION

NOTES - UNNAMED ROAD


- GENERAL - SURFACED, SINGLE-LANE ROAD WITH NO KERBS. NATIONAL SPEED LIMIT APPLIES.
- GRADIENT - PROMINENT GRADIENTS THROUGHOUT.
- DRAINAGE - DITCH LOCATED AT NORTHERN END BUT OTHERWISE NO APPARENT DRAINAGE SYSTEM.
- VERGE EAST SIDE - WIDTH IS TYPICALLY 1-2m. BORDERS FARMLAND WITH DRYSTANE DYKE OR POST AND WIRE FENCE. VERGE IS LEVEL.
- VERGE WEST SIDE - WIDTH IS TYPICALLY 1-2m. BORDERS FARMLAND WITH POST AND WIRE FENCE AND DRYSTANE DYKE. VERGE IS LEVEL WITH A DITCH AT THE NORTHERN END.

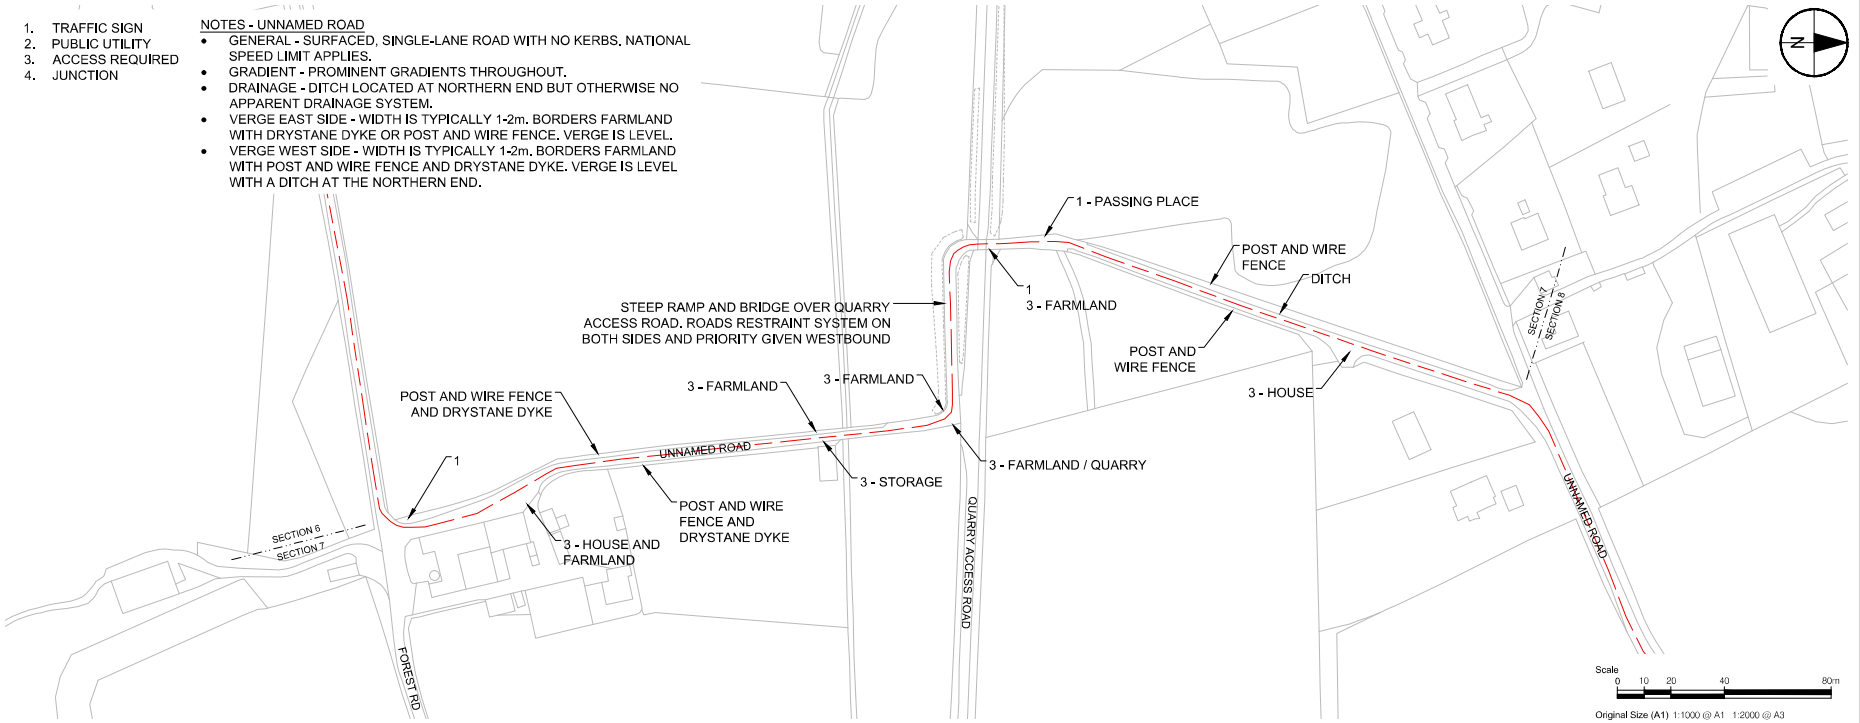

SECTION 7

NOTES - UNNAMED ROAD

- GENERAL - SURFACED, SINGLE-LANE ROAD WITH NO KERBS. NATIONAL SPEED LIMIT APPLIES.
- GRADIENT - SLIGHT GRADIENT THROUGHOUT.
- DRAINAGE - DITCH ON WESTERN VERGE BUT OTHERWISE NO APPARENT DRAINAGE SYSTEM.
- VERGE EAST SIDE - WIDTH IS APPROXIMATELY 1-2m. BORDERS FARMLAND WITH POST AND WIRE FENCE AND DRYSTANE DYKE. VERGE IS LEVEL WITH SOME VEGETATION AND TREES.
- VERGE WEST SIDE - WIDTH IS APPROXIMATELY 1-2m. BORDERS FARMLAND WITH POST AND WIRE FENCE AND DRYSTANE DYKE. VERGE IS LEVEL WITH A DITCH RUNNING ALONG ITS LENGTH.

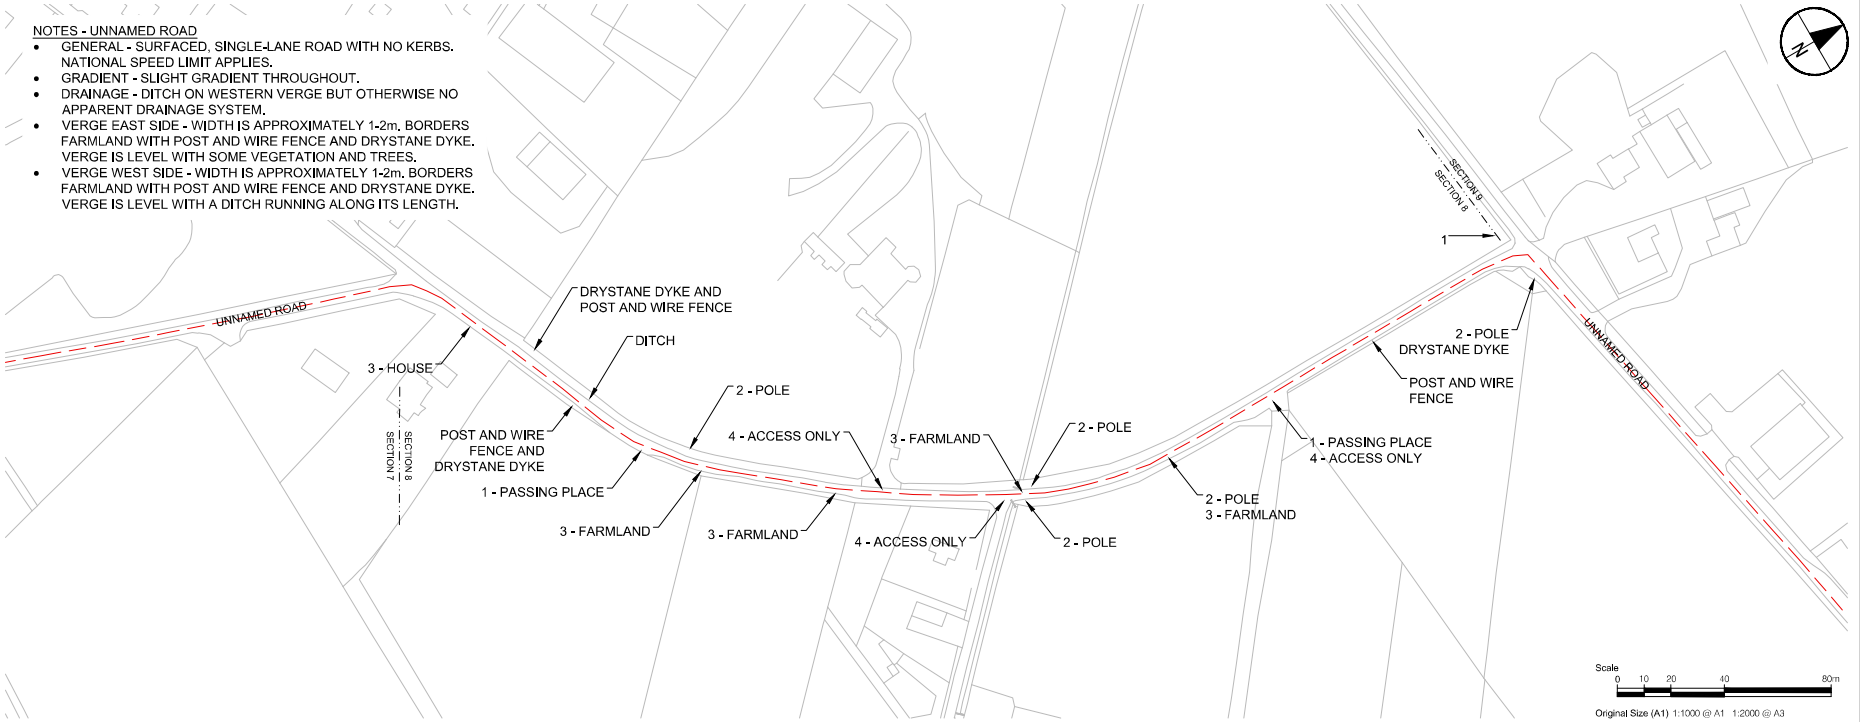

SECTION 8

BASED UPON THE ORDNANCE SURVEY MAPPING WITH THE PERMISSION OF HER MAJESTY'S STATIONERY OFFICE (C) CROWN COPYRIGHT. LICENCE NO. AL 100005220.

This drawing has been prepared for the use of AECOM's client. It may not be used, modified, reproduced or relied upon by third parties, except as agreed by AECOM or as required by law. AECOM accepts no responsibility, and denies any liability whatsoever, to any party that uses or relies on this drawing without AECOM's express written consent. Do not scale this document. All measurements must be obtained from the stated dimensions.

AECOM

PROJECT
KEMNAY CYCLE ROUTE

CLIENT
ABERDEENSHIRE COUNCIL

CONSULTANT
AECOM
1 MARISCHAL SQUARE
ABERDEEN AB10 1BL
TEL: 07384 813503

www.aecom.com

NOTES

1. ALL WORKS TO BE EXECUTED IN ACCORDANCE WITH THE SPECIFICATION FOR HIGHWAY WORKS - THE MANUAL OF CONTRACT DOCUMENTS FOR HIGHWAY WORKS, DESIGN MANUAL FOR ROADS AND BRIDGES, TRAFFIC SIGNS MANUAL AND LOCAL COUNCIL GUIDELINES.
2. ALL DIMENSIONS ARE IN METRES UNLESS STATED OTHERWISE. ALL LEVELS ARE IN METRES AND RELATE TO ORDNANCE DATUM.
3. DO NOT SCALE FROM ANY DRAWING. WORK TO FIGURED DIMENSIONS ONLY. ANY DISCREPANCIES IN DIMENSION ARE TO BE REFERRED TO THE DESIGNER BEFORE WORK IS PUT TO HAND.
4. ALL DIMENSIONS AND LEVELS ARE TO BE CHECKED ON SITE BY THE CONTRACTOR PRIOR TO PREPARING ANY WORKING DRAWINGS OR COMMENCING ON SITE.
5. ALL WORKS BY THE CONTRACTOR MUST BE CARRIED OUT IN SUCH A WAY THAT ALL REQUIREMENTS UNDER THE HEALTH AND SAFETY AT WORK ACT ARE SATISFIED.
6. ALL WORK IS TO BE CARRIED OUT IN COMPLIANCE WITH THE REQUIREMENTS OF THE STATUTORY AUTHORITIES AND CONSTRUCTION DESIGN AND MANAGEMENT REGULATIONS.
7. DRAWING BASE RECEIVED FROM ABERDEENSHIRE COUNCIL. AECOM CANNOT GUARANTEE ITS ACCURACY. CONTRACTOR TO SATISFY THEMSELVES AS TO THE ACCURACY OF SUCH INFORMATION.

ISSUE/REVISION

I/R	DATE	DESCRIPTION

KEY PLAN

PROJECT NUMBER
60625171

SHEET TITLE
ROUTE 4 CONSTRAINTS
SECTIONS 7 AND 8

SHEET NUMBER
60625171-SHT-C-0021


Project Management Initials: Designer: RMC Checked: LT Approved: IH ISO A1 594mm x 841mm

Filename: Z:\UK\UKABZ1\JOBS\PR-468105_KEMNAY_CYCLE_ROUTE\900_CAD_GIS\910_CAD\20-SHEETS\60625171-SHT-C-0017-0024 ROUTE 4.DWG
Last saved by: RONAN.MCCREA Last Plotted: 2021-06-21


1. TRAFFIC SIGN
2. PUBLIC UTILITY
3. ACCESS REQUIRED
4. JUNCTION

NOTES - UNNAMED ROAD

- GENERAL - SURFACED, SINGLE LANE CARRIAGEWAY WITH NO KERBS. NATIONAL SPEED LIMIT APPLIES.
- GRADIENT - LEVEL ON THE WESTERN HALF BUT THERE IS A PROMINENT GRADIENT ON THE EASTERN HALF.
- DRAINAGE - DITCHES ARE PRESENT ON THE BOTH VERGES. GULLIES PRESENT ON NORTHERN CARRIAGEWAY EDGE.
- VERGE NORTH SIDE - WIDTH IS APPROXIMATELY 2-3m. BORDERS FARMLAND WITH POST AND WIRE FENCE AND DRYSTANE DYKE. VERGE IS LEVEL WITH SOME VEGETATION AND NUMEROUS TREES.
- VERGE SOUTH SIDE - BORDERS FARMLAND WITH POST AND WIRE FENCE WHERE WIDTH IS APPROXIMATELY 1-2m. BORDERS WOODLAND WITH DRYSTANE DYKE WHERE WIDTH IS APPROXIMATELY 1m. VERGE IS LEVEL WITH SOME VEGETATION. DITCH ADJACENT TO WOODLAND VERGE.

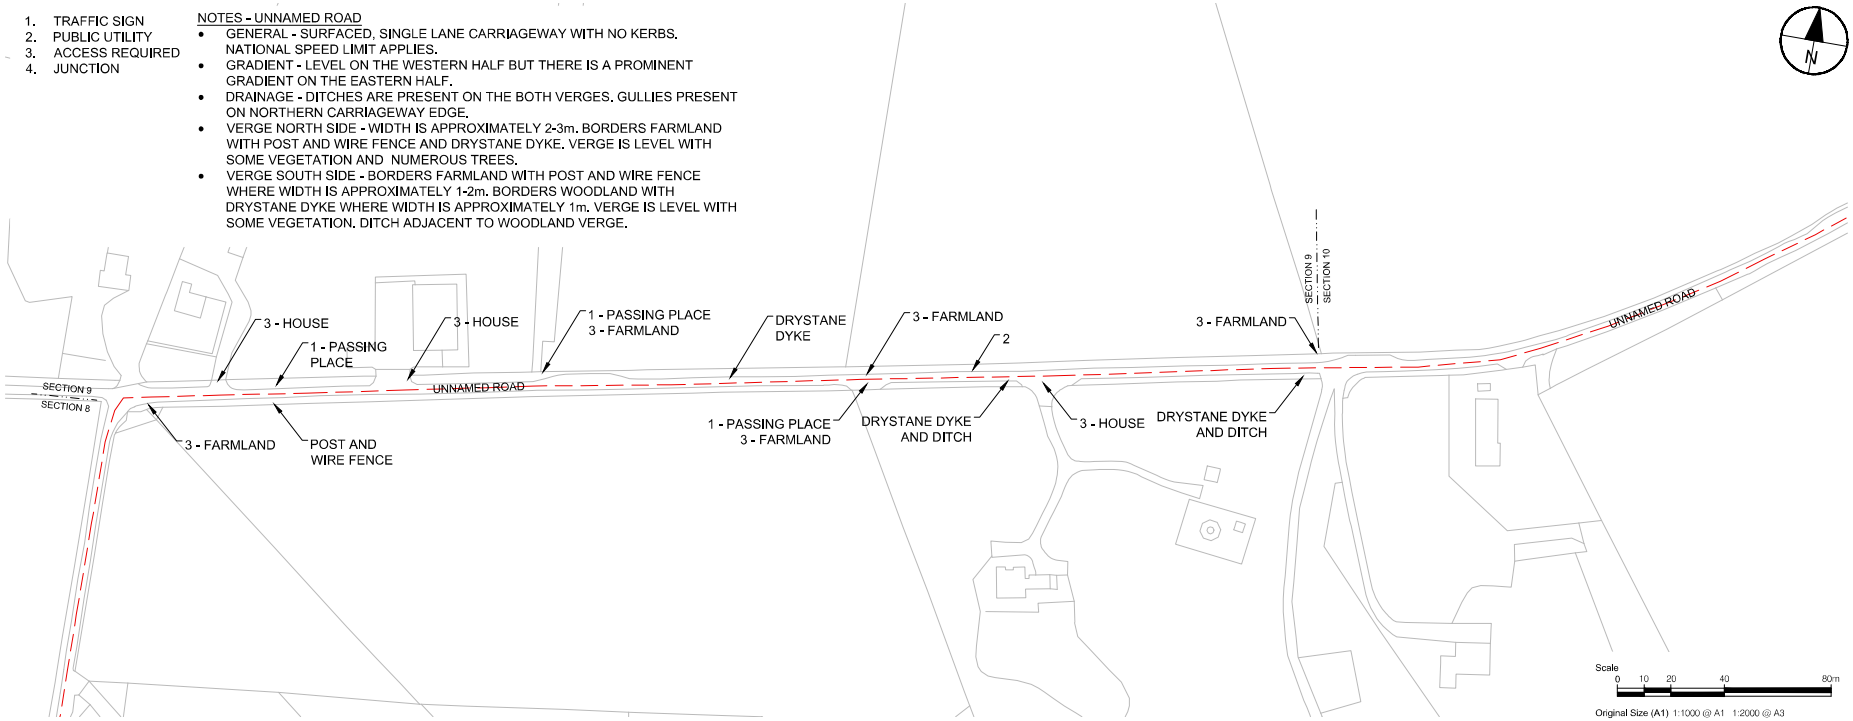

SECTION 9

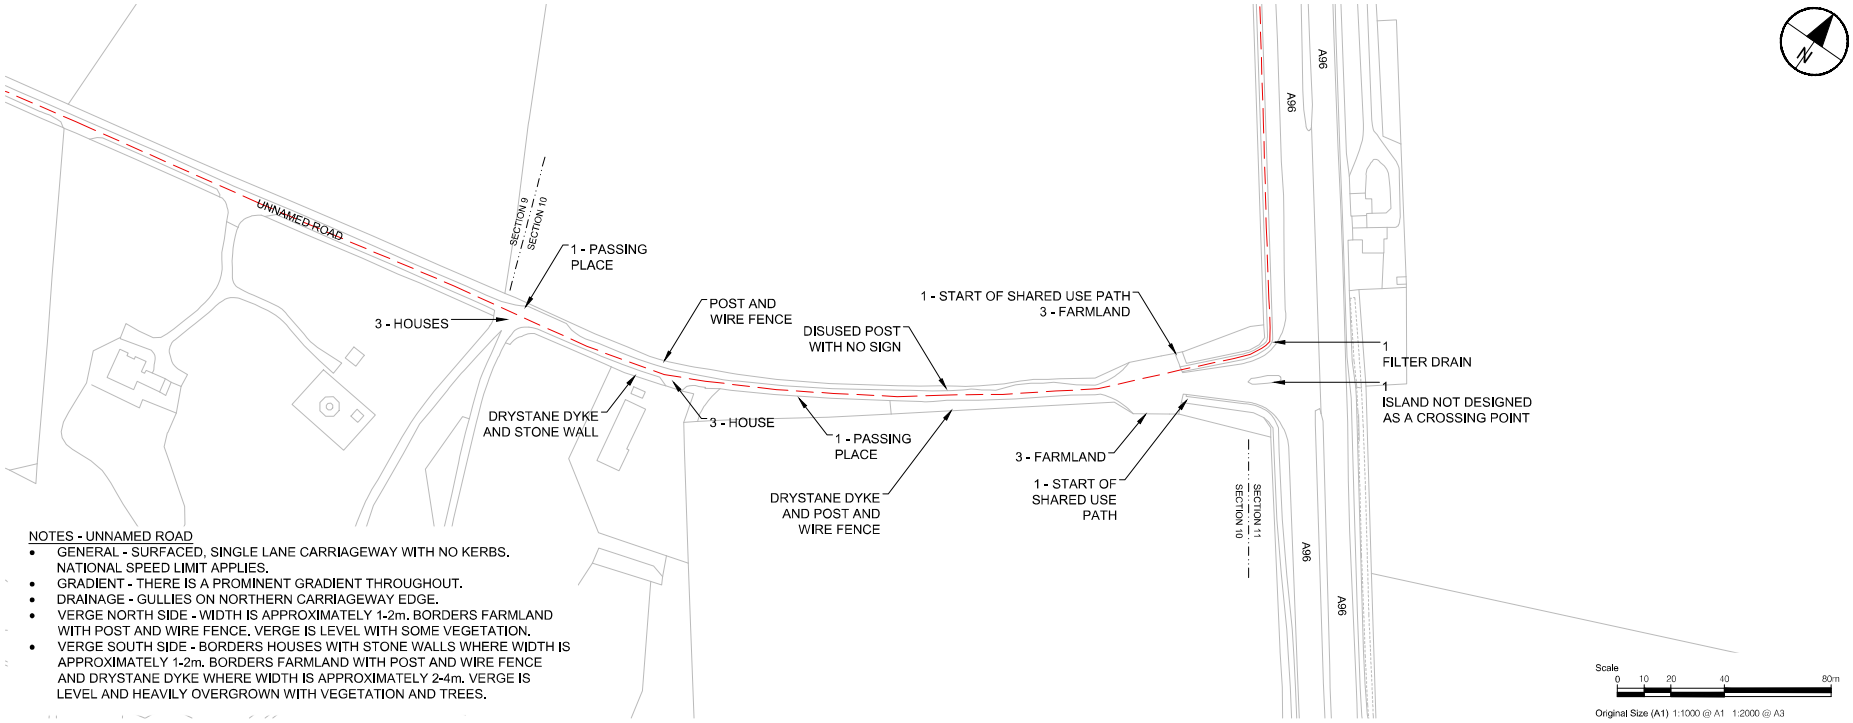

SECTION 10

NOTES - UNNAMED ROAD

- GENERAL - SURFACED, SINGLE LANE CARRIAGEWAY WITH NO KERBS. NATIONAL SPEED LIMIT APPLIES.
- GRADIENT - THERE IS A PROMINENT GRADIENT THROUGHOUT.
- DRAINAGE - GULLIES ON NORTHERN CARRIAGEWAY EDGE.
- VERGE NORTH SIDE - WIDTH IS APPROXIMATELY 1-2m. BORDERS FARMLAND WITH POST AND WIRE FENCE. VERGE IS LEVEL WITH SOME VEGETATION.
- VERGE SOUTH SIDE - BORDERS HOUSES WITH STONE WALLS WHERE WIDTH IS APPROXIMATELY 1-2m. BORDERS FARMLAND WITH POST AND WIRE FENCE AND DRYSTANE DYKE WHERE WIDTH IS APPROXIMATELY 2-4m. VERGE IS LEVEL AND HEAVILY OVERGROWN WITH VEGETATION AND TREES.

AECOM

PROJECT

KEMNAY CYCLE ROUTE

CLIENT

ABERDEENSHIRE COUNCIL

CONSULTANT

AECOM
1 MARISCHAL SQUARE
ABERDEEN AB10 1BL
TEL: 07384 813503

www.aecom.com

NOTES

1. ALL WORKS TO BE EXECUTED IN ACCORDANCE WITH THE SPECIFICATION FOR HIGHWAY WORKS - THE MANUAL OF CONTRACT DOCUMENTS FOR HIGHWAY WORKS, DESIGN MANUAL FOR ROADS AND BRIDGES, TRAFFIC SIGNS MANUAL AND LOCAL COUNCIL GUIDELINES.
2. ALL DIMENSIONS ARE IN METRES UNLESS STATED OTHERWISE. ALL LEVELS ARE IN METRES AND RELATE TO ORDNANCE DATUM.
3. DO NOT SCALE FROM ANY DRAWING. WORK TO FIGURED DIMENSIONS ONLY. ANY DISCREPANCIES IN DIMENSION ARE TO BE REFERRED TO THE DESIGNER BEFORE WORK IS PUT TO HAND.
4. ALL DIMENSIONS AND LEVELS ARE TO BE CHECKED ON SITE BY THE CONTRACTOR PRIOR TO PREPARING ANY WORKING DRAWINGS OR COMMENCING ON SITE.
5. ALL WORKS BY THE CONTRACTOR MUST BE CARRIED OUT IN SUCH A WAY THAT ALL REQUIREMENTS UNDER THE HEALTH AND SAFETY AT WORK ACT ARE SATISFIED.
6. ALL WORK IS TO BE CARRIED OUT IN COMPLIANCE WITH THE REQUIREMENTS OF THE STATUTORY AUTHORITIES AND CONSTRUCTION DESIGN AND MANAGEMENT REGULATIONS.
7. DRAWING BASE RECEIVED FROM ABERDEENSHIRE COUNCIL. AECOM CANNOT GUARANTEE ITS ACCURACY. CONTRACTOR TO SATISFY THEMSELVES AS TO THE ACCURACY OF SUCH INFORMATION.

ISSUE/REVISION

I/R	DATE	DESCRIPTION

KEY PLAN

PROJECT NUMBER

60625171

SHEET TITLE

ROUTE 4 CONSTRAINTS SECTIONS 9 AND 10

SHEET NUMBER

60625171-SHT-C-0022

This drawing has been prepared for the use of AECOM's client. It may not be used, modified, reproduced or relied upon by third parties, except as agreed by AECOM or as required by law. AECOM accepts no responsibility, and denies any liability whatsoever, to any party that uses or relies on this drawing without AECOM's express written consent. Do not scale this document. All measurements must be obtained from the stated dimensions.


ISO A1 594mm x 841mm
Approved: IH
Checked: LT
Designer: RMC
Project Management Initials:
Filename: Z:\UK\UKABZ1\JOBS\PR-468105_KEMNAY_CYCLE_ROUTE\900_CAD_GIS\910_CAD\20-SHEETS\60625171-SHT-C-0017-0024 ROUTE 4.DWG
Last saved by: RONAN.MCCREA Last Plotted: 2021-06-21

BASED UPON THE ORDNANCE SURVEY MAPPING WITH THE PERMISSION OF HER MAJESTY'S STATIONERY OFFICE (C) CROWN COPYRIGHT. LICENCE NO. AL 100005220.

ISO A1 594mm x 841mm
Approved: IH
Checked: LT
Designer: RMC
Project Management Initials:


1. TRAFFIC SIGN
2. PUBLIC UTILITY
3. ACCESS REQUIRED
4. JUNCTION

NOTES - A96
- GENERAL - SURFACED, DUAL CARRIAGEWAY WITH KERBS. NATIONAL SPEED LIMIT APPLIES.
- GRADIENT - SLIGHT GRADIENT THROUGHOUT.
- DRAINAGE - FILTER DRAIN ALONG CARRIAGEWAY EDGE.
- VERGE - BORDERS FARMLAND AND INDUSTRIAL AREA WITH POST AND WIRE FENCE. SPACE BETWEEN THE FILTER DRAIN AND POST AND WIRE FENCE CONSISTS OF VERGE (4m), SHARED USE PATH (2m) AND VERGE (1m).

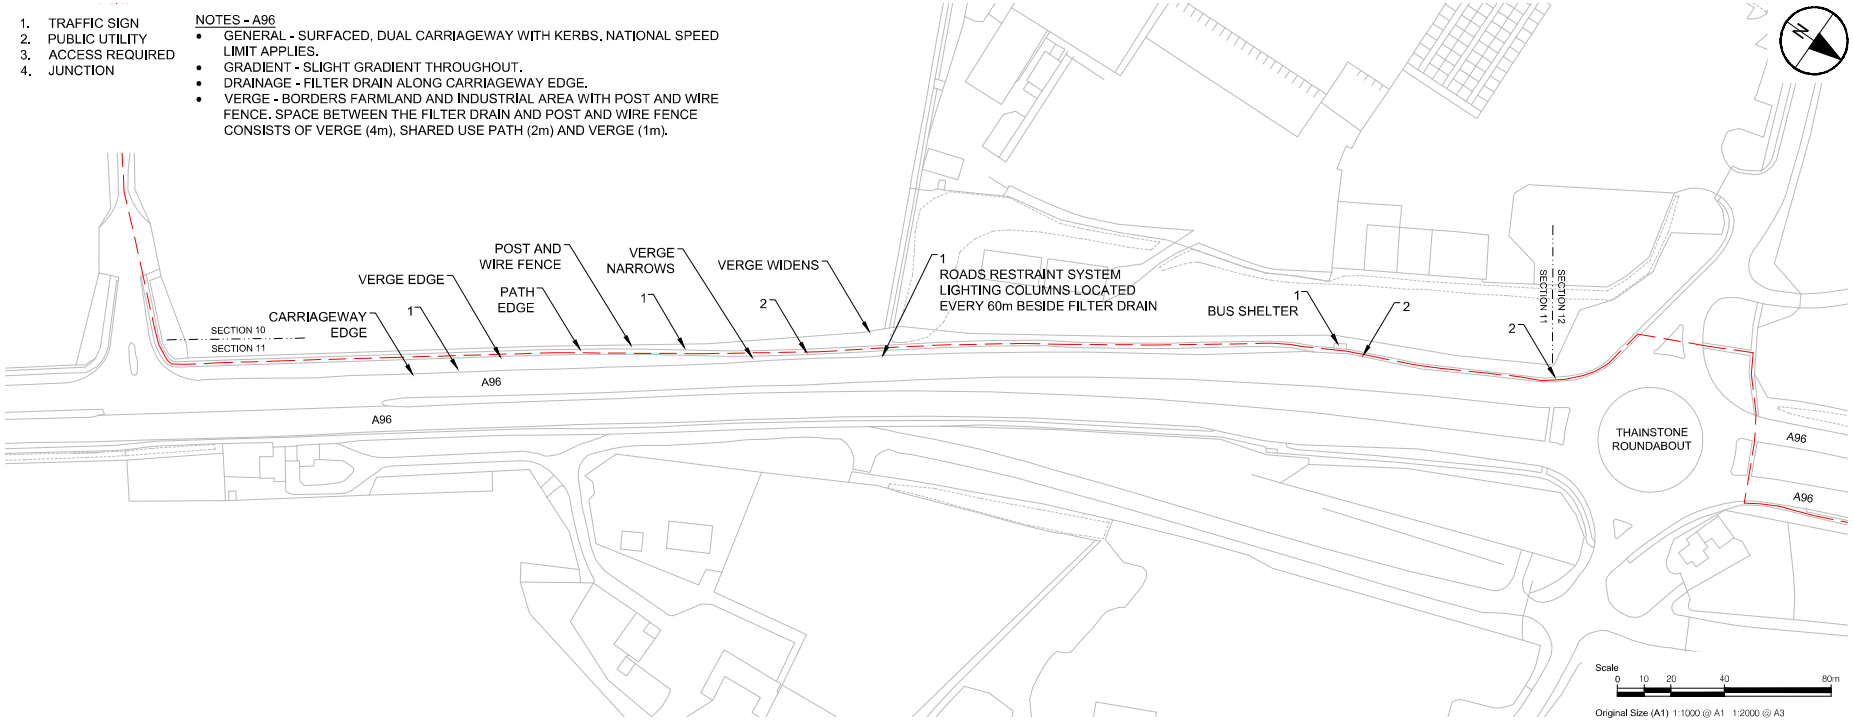

SECTION 11

NOTES - A96
- GENERAL - SURFACED, DUAL CARRIAGEWAY WITH KERBS. NATIONAL SPEED LIMIT APPLIES.
- GRADIENT - SLIGHT GRADIENT THROUGHOUT.
- DRAINAGE - FILTER DRAIN ALONG CARRIAGEWAY EDGE.
- VERGE - BORDERS FARMLAND WITH POST AND WIRE FENCE. SPACE BETWEEN THE FILTER DRAIN AND POST AND WIRE FENCE CONSISTS OF A SHARED USE PATH (2m) AND VERGE (4m). VERGE IS OVERGROWN WITH TREES AND VEGETATION.

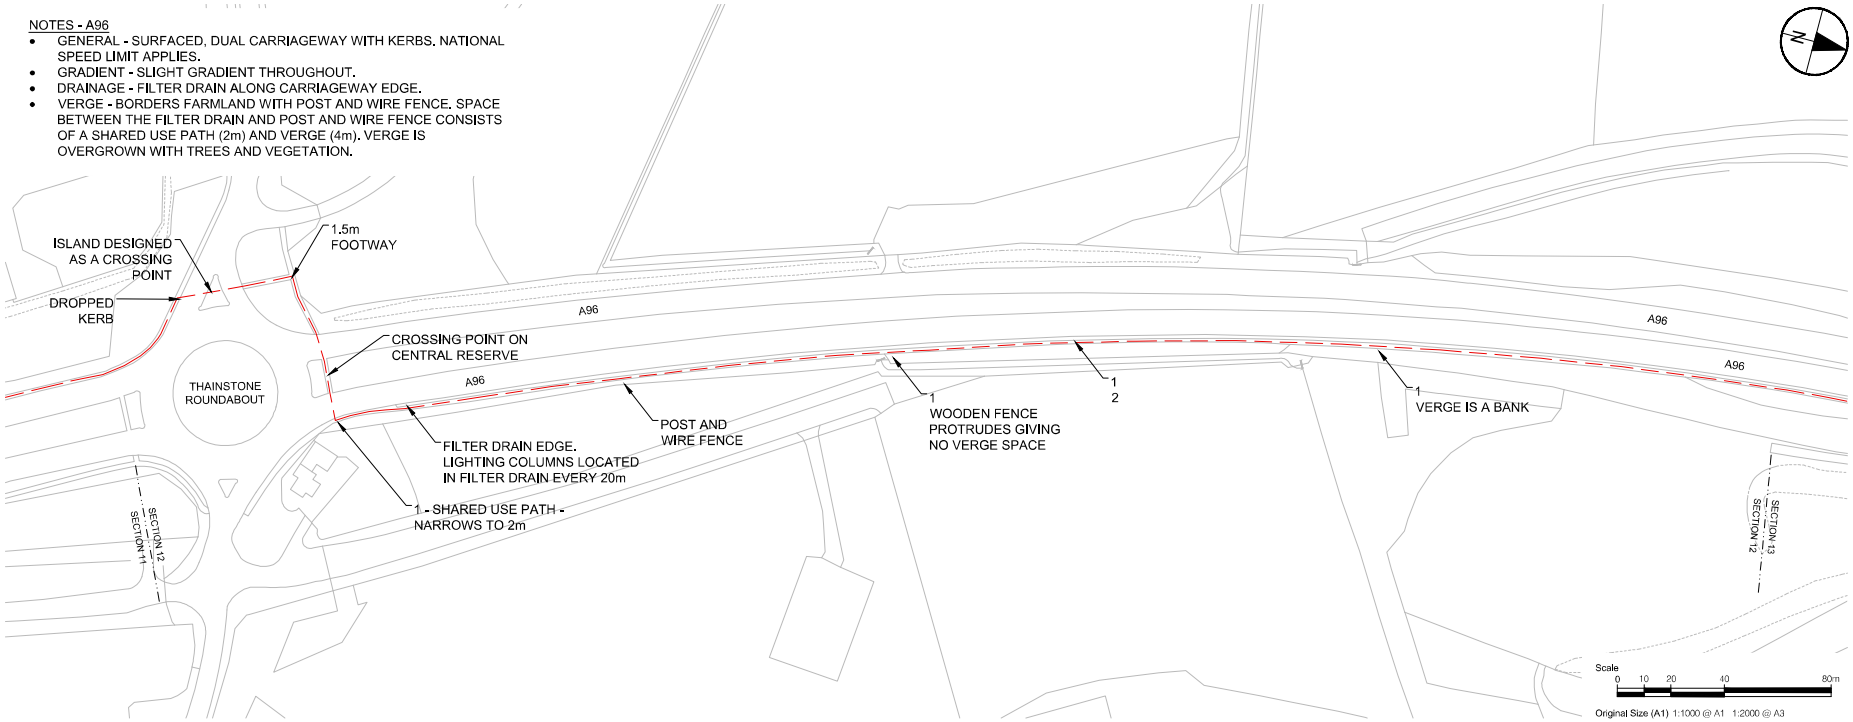

SECTION 12

BASED UPON THE ORDNANCE SURVEY MAPPING WITH THE PERMISSION OF HER MAJESTY'S STATIONERY OFFICE (C) CROWN COPYRIGHT. LICENCE NO. AL 100005220.

Filename: Z:\UK\UKAB21\JOBS\PR-468105_KEMNAY_CYCLE_ROUTE\900_CAD_GIS\910_CAD\20-SHEETS\60625171-SHT-C-0017-0024 ROUTE 4.DWG
Last saved by: RONAN.MCCREA Last Plotted: 2021-06-21

This drawing has been prepared for the use of AECOM's client. It may not be used, modified, reproduced or relied upon by third parties, except as agreed by AECOM or as required by law. AECOM accepts no responsibility, and denies any liability whatsoever, to any party that uses or relies on this drawing without AECOM's express written consent. Do not scale this document. All measurements must be obtained from the stated dimensions.

AECOM

PROJECT
KEMNAY CYCLE ROUTE

CLIENT
ABERDEENSHIRE COUNCIL

CONSULTANT
AECOM
1 MARISCHAL SQUARE
ABERDEEN AB10 1BL
TEL: 07384 813503

www.aecom.com

NOTES
1. ALL WORKS TO BE EXECUTED IN ACCORDANCE WITH THE SPECIFICATION FOR HIGHWAY WORKS - THE MANUAL OF CONTRACT DOCUMENTS FOR HIGHWAY WORKS, DESIGN MANUAL FOR ROADS AND BRIDGES, TRAFFIC SIGNS MANUAL AND LOCAL COUNCIL GUIDELINES.
2. ALL DIMENSIONS ARE IN METRES UNLESS STATED OTHERWISE. ALL LEVELS ARE IN METRES AND RELATE TO ORDNANCE DATUM.
3. DO NOT SCALE FROM ANY DRAWING. WORK TO FIGURED DIMENSIONS ONLY. ANY DISCREPANCIES IN DIMENSION ARE TO BE REFERRED TO THE DESIGNER BEFORE WORK IS PUT TO HAND.
4. ALL DIMENSIONS AND LEVELS ARE TO BE CHECKED ON SITE BY THE CONTRACTOR PRIOR TO PREPARING ANY WORKING DRAWINGS OR COMMENCING ON SITE.
5. ALL WORKS BY THE CONTRACTOR MUST BE CARRIED OUT IN SUCH A WAY THAT ALL REQUIREMENTS UNDER THE HEALTH AND SAFETY AT WORK ACT ARE SATISFIED.
6. ALL WORK IS TO BE CARRIED OUT IN COMPLIANCE WITH THE REQUIREMENTS OF THE STATUTORY AUTHORITIES AND CONSTRUCTION DESIGN AND MANAGEMENT REGULATIONS.
7. DRAWING BASE RECEIVED FROM ABERDEENSHIRE COUNCIL. AECOM CANNOT GUARANTEE ITS ACCURACY. CONTRACTOR TO SATISFY THEMSELVES AS TO THE ACCURACY OF SUCH INFORMATION.

ISSUE/REVISION

I/R	DATE	DESCRIPTION

KEY PLAN

PROJECT NUMBER
60625171


SHEET TITLE
ROUTE 4 CONSTRAINTS SECTIONS 11 AND 12

SHEET NUMBER
60625171-SHT-C-0023

1. TRAFFIC SIGN
2. PUBLIC UTILITY
3. ACCESS REQUIRED
4. JUNCTION

NOTES - A96

- GENERAL - SURFACED, DUAL CARRIAGEWAY WITH KERBS. NATIONAL SPEED LIMIT APPLIES.
- GRADIENT - SLIGHT GRADIENT THROUGHOUT.
- DRAINAGE - FILTER DRAIN ALONGSIDE CARRIAGEWAY EDGE.
- VERGE - BORDERS WOODLAND WITH POST AND WIRE FENCE. SPACE BETWEEN THE FILTER DRAIN AND POST AND WIRE FENCE CONSISTS OF A SHARED USE PATH (2m) AND VERGE WITH NO APPARENT BORDER. VERGE IS OVERGROWN WITH TREES AND VEGETATION AND IS A BANK. LIGHTING COLUMNS ARE GENERALLY LOCATED EVERY 20m ON THE FILTER DRAIN.

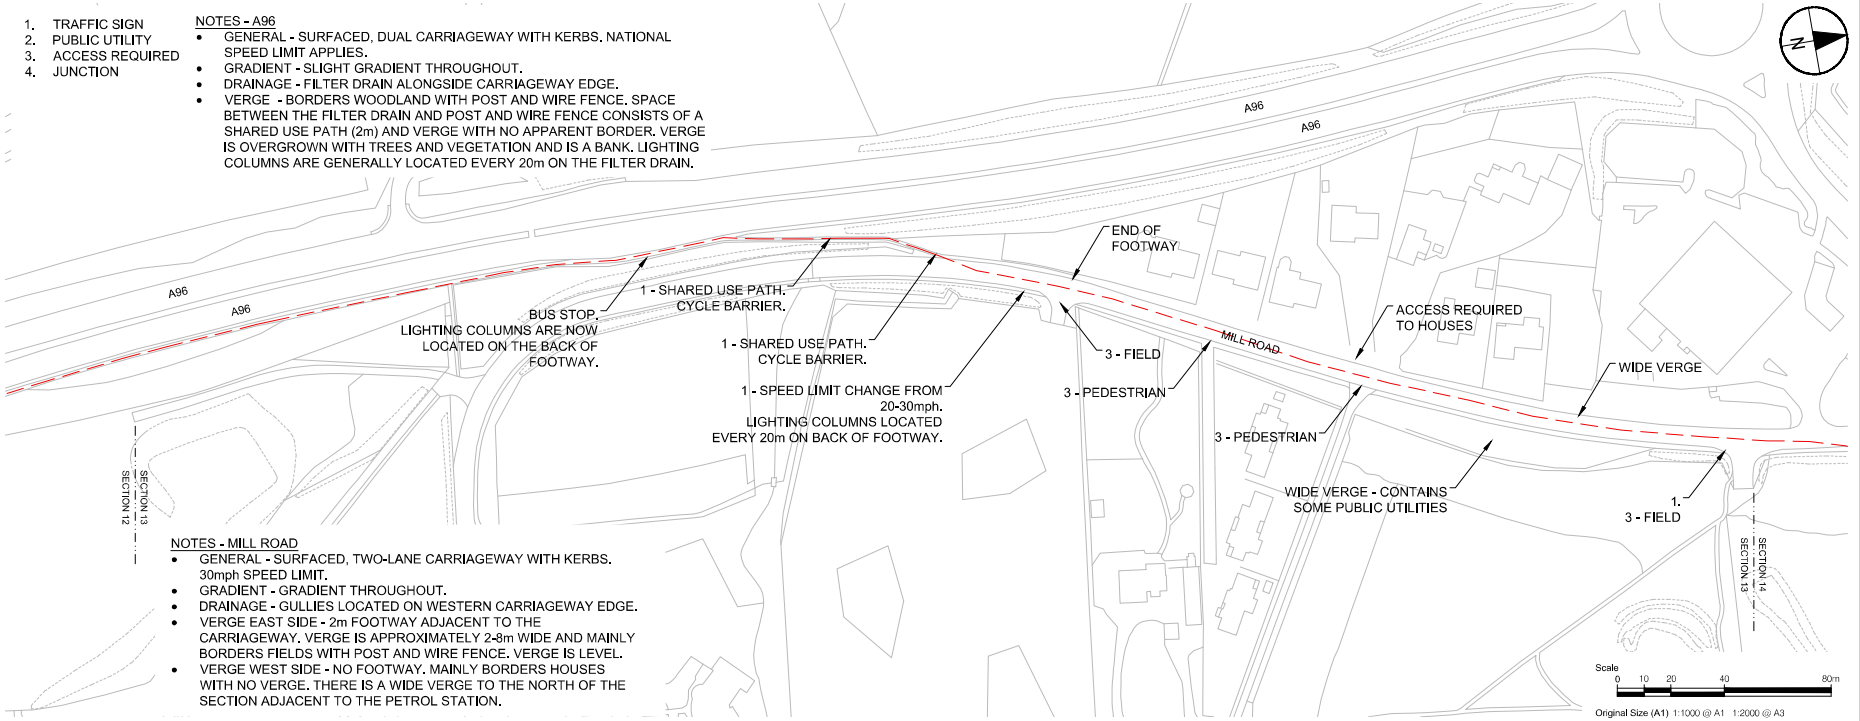


NOTES - MILL ROAD

- GENERAL - SURFACED, TWO-LANE CARRIAGEWAY WITH KERBS. 30mph SPEED LIMIT.
- GRADIENT - GRADIENT THROUGHOUT.
- DRAINAGE - GULLIES LOCATED ON WESTERN CARRIAGEWAY EDGE.
- VERGE EAST SIDE - 2m FOOTWAY ADJACENT TO THE CARRIAGEWAY. VERGE IS APPROXIMATELY 2-8m WIDE AND MAINLY BORDERS FIELDS WITH POST AND WIRE FENCE. VERGE IS LEVEL.
- VERGE WEST SIDE - NO FOOTWAY. MAINLY BORDERS HOUSES WITH NO VERGE. THERE IS A WIDE VERGE TO THE NORTH OF THE SECTION ADJACENT TO THE PETROL STATION.

SECTION 13

NOTES - FOOTWAY

- GENERAL - APPROXIMATELY 2m WIDE AND SEGREGATED. LIGHTING COLUMNS LOCATED ALONG WESTERN VERGE BUT THERE IS SPACE FOR WIDENING. WIDENING TO EASTERN SIDE IS MORE RESTRICTED BY LEVEL DIFFERENCE.
- GRADIENT - SLIGHT GRADIENT THROUGHOUT.
- DRAINAGE - NONE APPARENT.

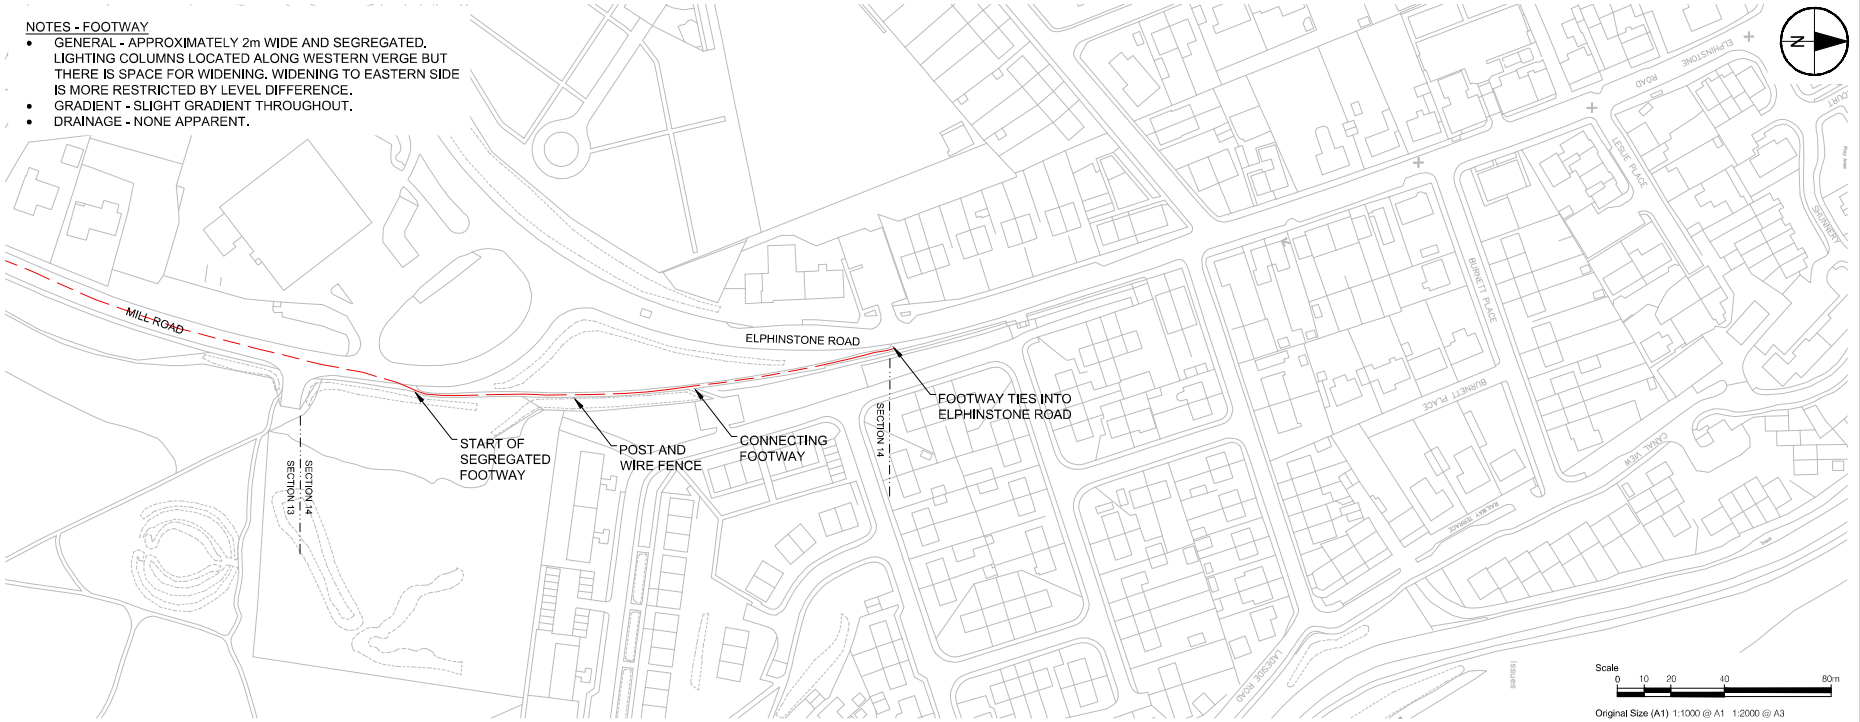

SECTION 14

BASED UPON THE ORDNANCE SURVEY MAPPING WITH THE PERMISSION OF HER MAJESTY'S STATIONERY OFFICE (C) CROWN COPYRIGHT. LICENCE NO. AL 100005220.

This drawing has been prepared for the use of AECOM's client. It may not be used, modified, reproduced or relied upon by third parties, except as agreed by AECOM or as required by law. AECOM accepts no responsibility, and denies any liability whatsoever, to any party that uses or relies on this drawing without AECOM's express written consent. Do not scale this document. All measurements must be obtained from the stated dimensions.

AECOM

PROJECT
KEMNAY CYCLE ROUTE

CLIENT
ABERDEENSHIRE COUNCIL

CONSULTANT
AECOM
1 MARISCHAL SQUARE
ABERDEEN AB10 1BL
TEL: 07384 813503

www.aecom.com

NOTES

1. ALL WORKS TO BE EXECUTED IN ACCORDANCE WITH THE SPECIFICATION FOR HIGHWAY WORKS - THE MANUAL OF CONTRACT DOCUMENTS FOR HIGHWAY WORKS, DESIGN MANUAL FOR ROADS AND BRIDGES, TRAFFIC SIGNS MANUAL AND LOCAL COUNCIL GUIDELINES.
2. ALL DIMENSIONS ARE IN METRES UNLESS STATED OTHERWISE. ALL LEVELS ARE IN METRES AND RELATE TO ORDNANCE DATUM.
3. DO NOT SCALE FROM ANY DRAWING. WORK TO FIGURED DIMENSIONS ONLY. ANY DISCREPANCIES IN DIMENSION ARE TO BE REFERRED TO THE DESIGNER BEFORE WORK IS PUT TO HAND.
4. ALL DIMENSIONS AND LEVELS ARE TO BE CHECKED ON SITE BY THE CONTRACTOR PRIOR TO PREPARING ANY WORKING DRAWINGS OR COMMENCING ON SITE.
5. ALL WORKS BY THE CONTRACTOR MUST BE CARRIED OUT IN SUCH A WAY THAT ALL REQUIREMENTS UNDER THE HEALTH AND SAFETY AT WORK ACT ARE SATISFIED.
6. ALL WORK IS TO BE CARRIED OUT IN COMPLIANCE WITH THE REQUIREMENTS OF THE STATUTORY AUTHORITIES AND CONSTRUCTION DESIGN AND MANAGEMENT REGULATIONS.
7. DRAWING BASE RECEIVED FROM ABERDEENSHIRE COUNCIL. AECOM CANNOT GUARANTEE ITS ACCURACY. CONTRACTOR TO SATISFY THEMSELVES AS TO THE ACCURACY OF SUCH INFORMATION.

ISSUE/REVISION

I/R	DATE	DESCRIPTION

KEY PLAN

PROJECT NUMBER
60625171

SHEET TITLE
ROUTE 4 CONSTRAINTS SECTIONS 13 AND 14

SHEET NUMBER
60625171-SHT-C-0024

ISO A1 594mm x 841mm
Approved: IH
Checked: LT
Designer: RMC
Project Management Initials:

Filename: Z:\UK\UKABZ1\JOBS\PR-468105_KEMNAY_CYCLE_ROUTE\900_CAD_GIS\910_CAD\20-SHEETS\60625171-SHT-C-0017-0024 ROUTE 4.DWG
Last saved by: RONAN.MCCREA Last Plotted: 2021-06-21