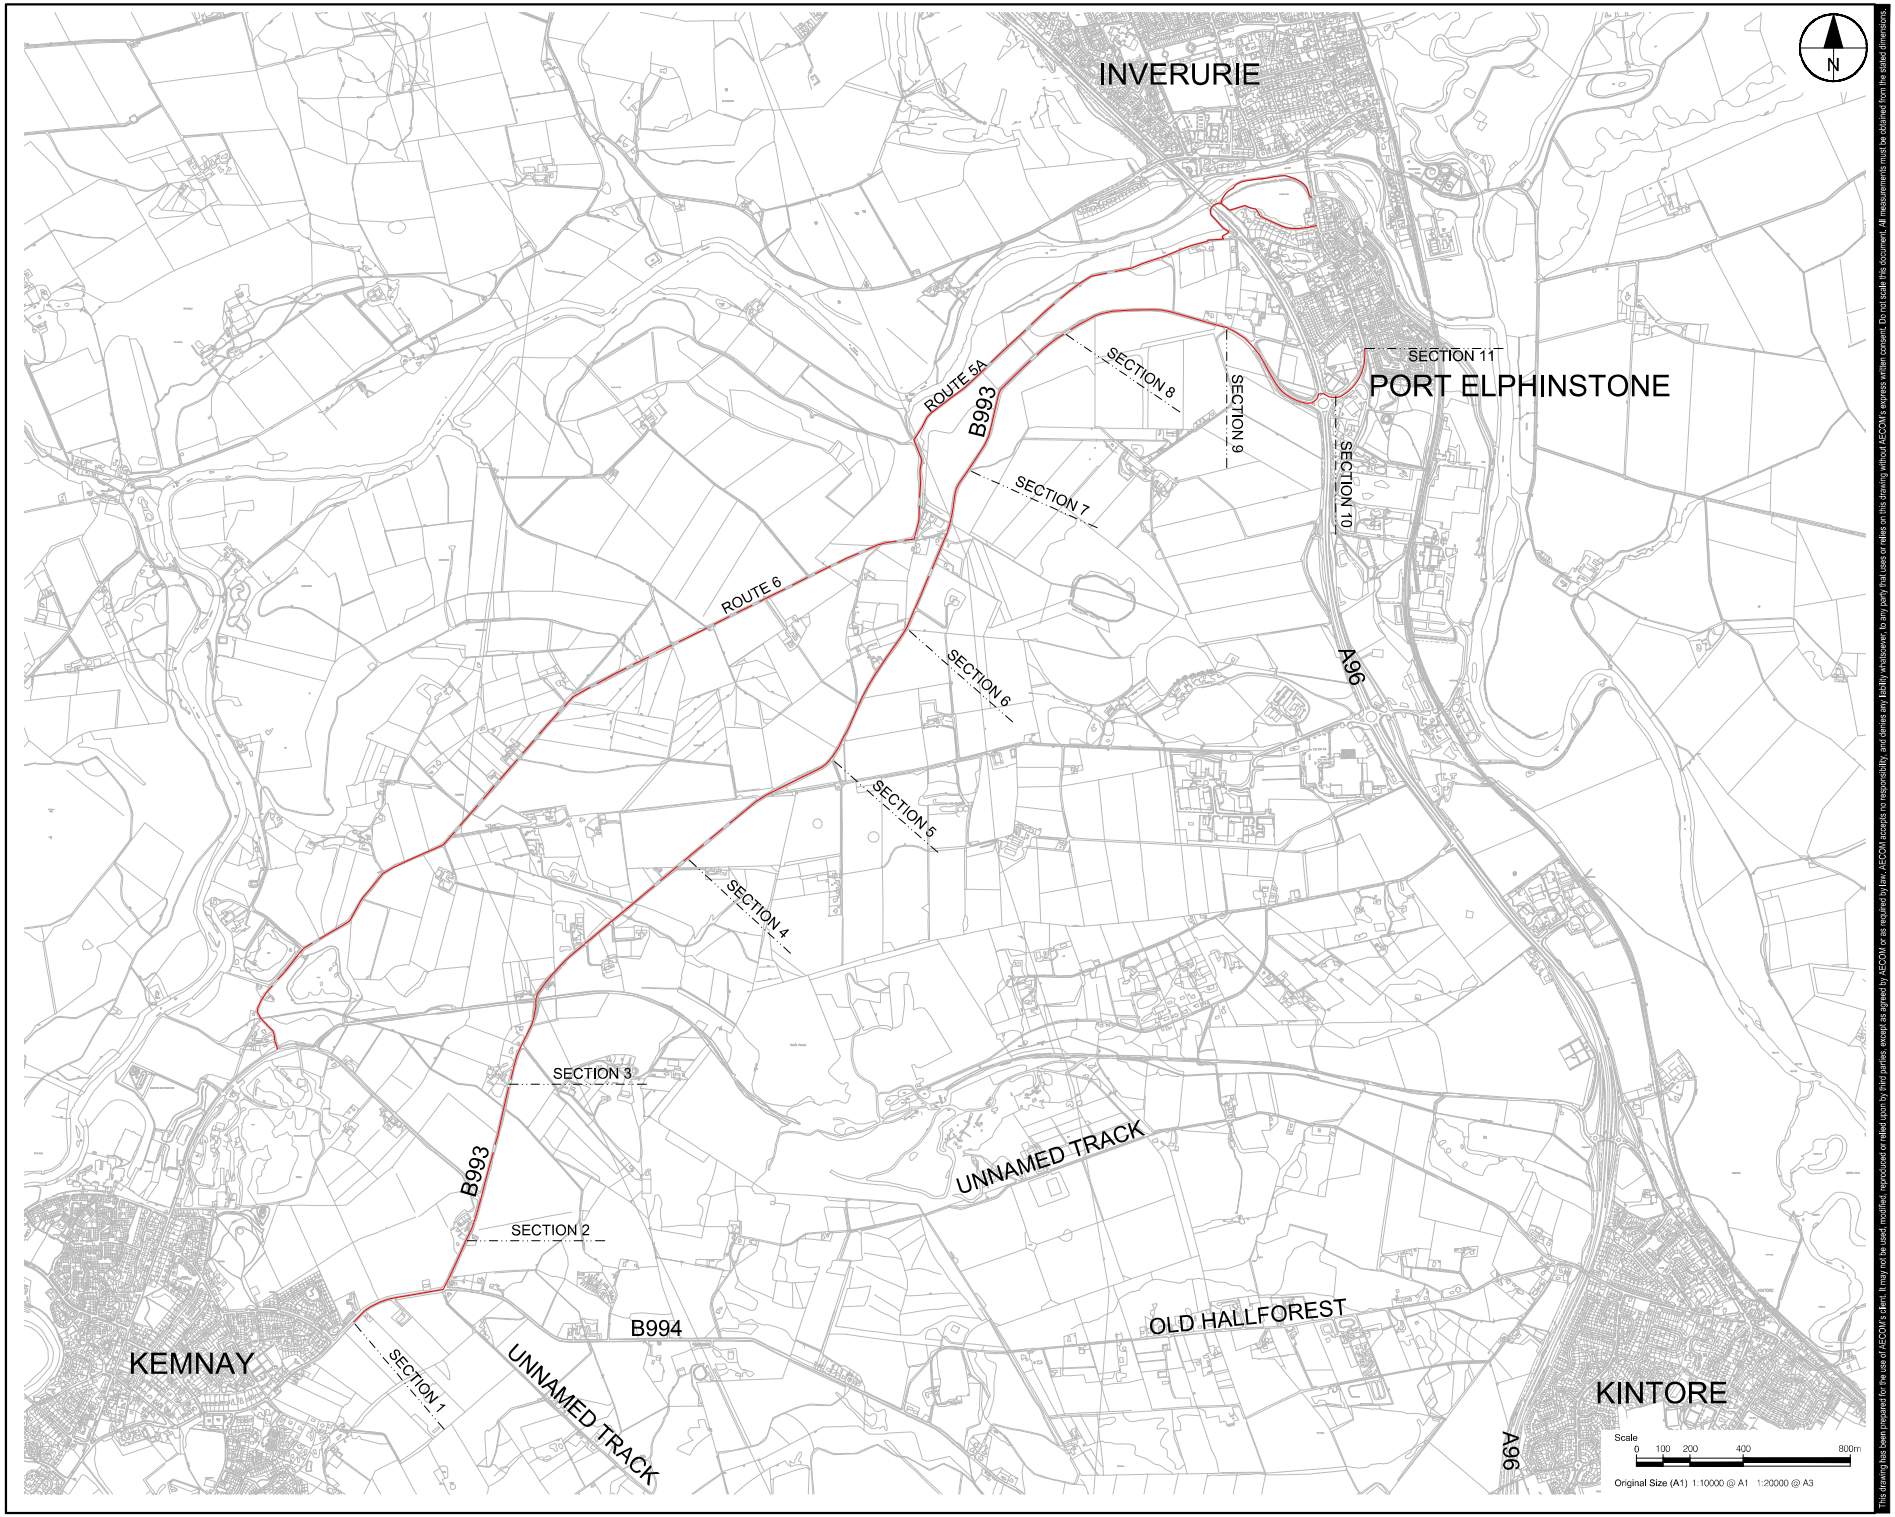


ISO A1 594mm x 841mm
Approved: IH
Checked: LT
Designer: RMC
Project Management Initials:

Filename: Z:\UK\UKABZ1\JOBS\PR-468105_KEMNAY_CYCLE_ROUTE\900_CAD_GIS\910_CAD\02-SHEETS\60625171-SHT-C-0025-0031 ROUTE 5.DWG
Last saved by: RONAN.MCCREA Last Plotted: 2021-06-21

BASED UPON THE ORDNANCE SURVEY MAPPING WITH THE PERMISSION OF HER MAJESTY'S STATIONERY OFFICE (C) CROWN COPYRIGHT. LICENCE NO. AL 100005220.

AECOM

PROJECT

KEMNAY CYCLE ROUTE

CLIENT

ABERDEENSHIRE COUNCIL

CONSULTANT

AECOM
1 MARISCHAL SQUARE
ABERDEEN AB10 1BL
TEL: 07384 813503

www.aecom.com

NOTES

1. ALL WORKS TO BE EXECUTED IN ACCORDANCE WITH THE SPECIFICATION FOR HIGHWAY WORKS - THE MANUAL OF CONTRACT DOCUMENTS FOR HIGHWAY WORKS, DESIGN MANUAL FOR ROADS AND BRIDGES, TRAFFIC SIGNS MANUAL AND LOCAL COUNCIL GUIDELINES.
2. ALL DIMENSIONS ARE IN METRES UNLESS STATED OTHERWISE. ALL LEVELS ARE IN METRES AND RELATE TO ORDNANCE DATUM.
3. DO NOT SCALE FROM ANY DRAWING. WORK TO FIGURED DIMENSIONS ONLY. ANY DISCREPANCIES IN DIMENSION ARE TO BE REFERRED TO THE DESIGNER BEFORE WORK IS PUT TO HAND.
4. ALL DIMENSIONS AND LEVELS ARE TO BE CHECKED ON SITE BY THE CONTRACTOR PRIOR TO PREPARING ANY WORKING DRAWINGS OR COMMENCING ON SITE.
5. ALL WORKS BY THE CONTRACTOR MUST BE CARRIED OUT IN SUCH A WAY THAT ALL REQUIREMENTS UNDER THE HEALTH AND SAFETY AT WORK ACT ARE SATISFIED.
6. ALL WORK IS TO BE CARRIED OUT IN COMPLIANCE WITH THE REQUIREMENTS OF THE STATUTORY AUTHORITIES AND CONSTRUCTION DESIGN AND MANAGEMENT REGULATIONS.
7. DRAWING BASE RECEIVED FROM ABERDEENSHIRE COUNCIL. AECOM CANNOT GUARANTEE ITS ACCURACY. CONTRACTOR TO SATISFY THEMSELVES AS TO THE ACCURACY OF SUCH INFORMATION.

ISSUE/REVISION

I/R	DATE	DESCRIPTION
1	21/06/2021	Inclusion of Route 5A

KEY PLAN

PROJECT NUMBER

60625171

SHEET TITLE

ROUTE 5 OVERVIEW

SHEET NUMBER


60625171-SHT-C-0025

This drawing has been prepared for the use of AECOM's client. It may not be used, modified, reproduced or relied upon by third parties, except as agreed by AECOM or as required by law. AECOM accepts no responsibility, and denies any liability whatsoever, to any party that uses or relies on this drawing without AECOM's express written consent. Do not scale this document. All measurements must be obtained from the stated dimensions.

1. TRAFFIC SIGN
2. PUBLIC UTILITY
3. ACCESS REQUIRED
4. JUNCTION


NOTES - B993
- GENERAL - SURFACED, TWO-LANE CARRIAGEWAY WITH NO KERBS. NATIONAL SPEED LIMIT APPLIES.
- GRADIENT - GENERALLY LEVEL.
- DRAINAGE - GULLIES ON SOUTHERN CARRIAGEWAY EDGE.
- VERGE NORTH SIDE - WIDTH VARIES BY APPROXIMATELY 4-8m AND IS LEVEL. BORDERS FARMLAND WITH POST AND WIRE FENCE AND IS TYPICALLY OVERGROWN WITH VEGETATION AND TREES.
- VERGE SOUTH SIDE - WIDTH VARIES BY APPROXIMATELY 1.5-2m AND IS LEVEL. BORDERS FARMLAND WITH POST AND WIRE FENCE AND DRYSTANE DYKE.

NOTES - B993
- GENERAL - SURFACED, TWO-LANE CARRIAGEWAY WITH NO KERBS. NATIONAL SPEED LIMIT APPLIES.
- GRADIENT - GENERALLY LEVEL.
- DRAINAGE - NO GULLIES ON CARRIAGEWAY.
- VERGE EAST SIDE - WIDTH IS APPROXIMATELY 2-3m AND IS LEVEL. BORDERS FARMLAND WITH A DRYSTANE DYKE. SOME VEGETATION AND TREES.
- VERGE WEST SIDE - WIDTH IS APPROXIMATELY 2-3m AND IS LEVEL. BORDERS FARMLAND WITH A DRYSTANE DYKE.

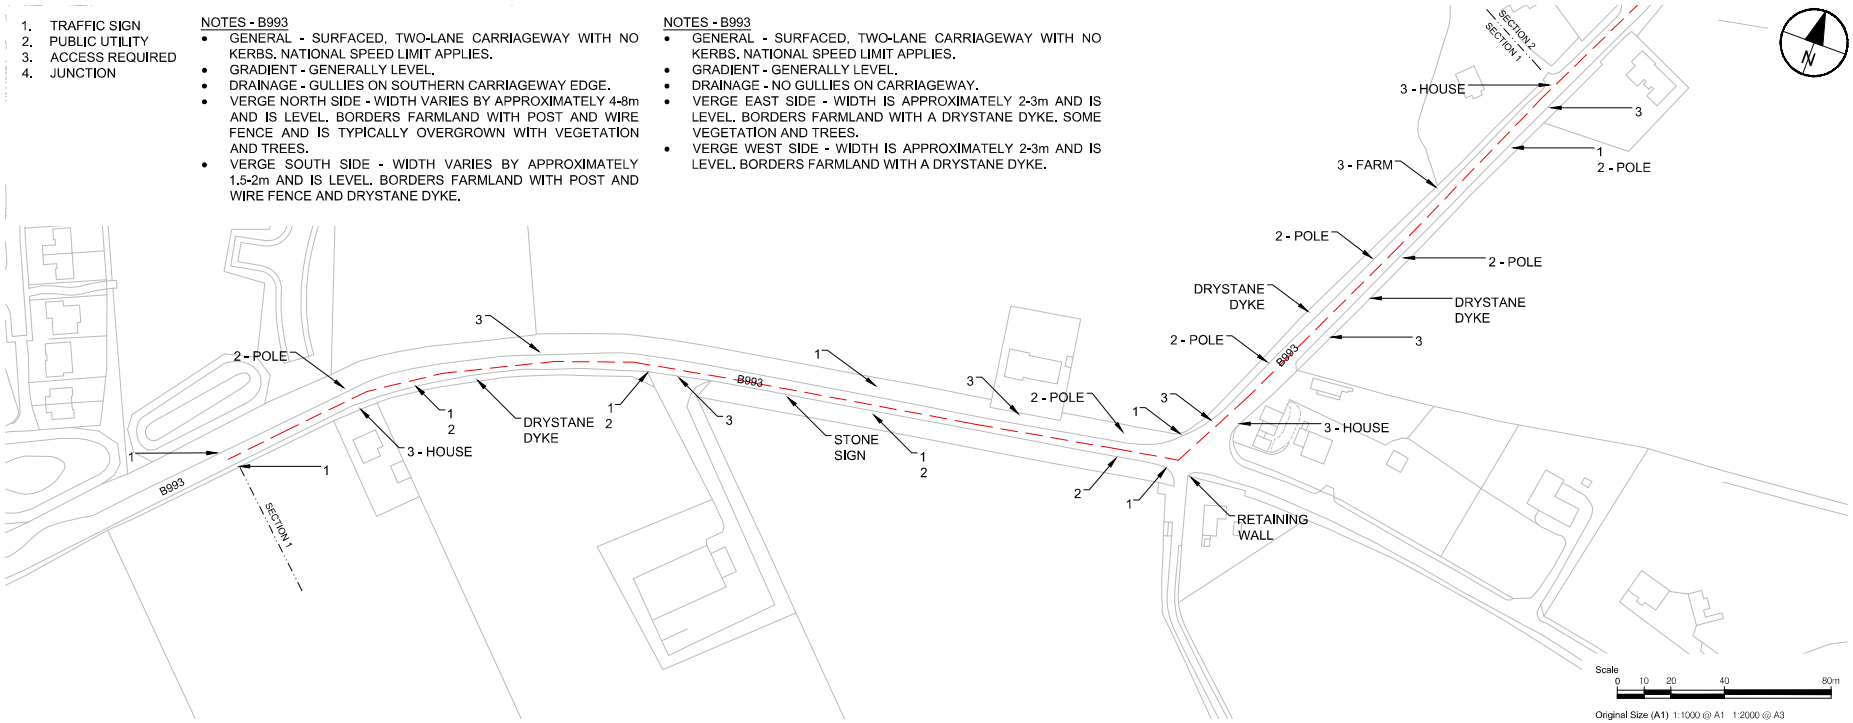

SECTION 1

NOTES - B993
- GENERAL - SURFACED, TWO-LANE CARRIAGEWAY WITH NO KERBS. NATIONAL SPEED LIMIT APPLIES.
- GRADIENT - SLIGHT GRADIENT THAT BECOMES MORE PROMINENT AT NORTHERN END.
- DRAINAGE - GULLIES ON EASTERN CARRIAGEWAY EDGE.
- VERGE EAST SIDE - WIDTH IS TYPICALLY 2-3m AND BORDERS FARMLAND WITH DRYSTANE DYKE OR POST AND WIRE FENCE. MOSTLY LEVEL BUT VERGE IS A BANK IN PLACES.
- VERGE WEST SIDE - WIDTH IS TYPICALLY 2-4m AND BORDERS FARMLAND AND WOODLAND WITH DRYSTANE DYKE OR POST AND WIRE FENCE. MOSTLY LEVEL BUT VERGE IS A BANK IN PLACES.

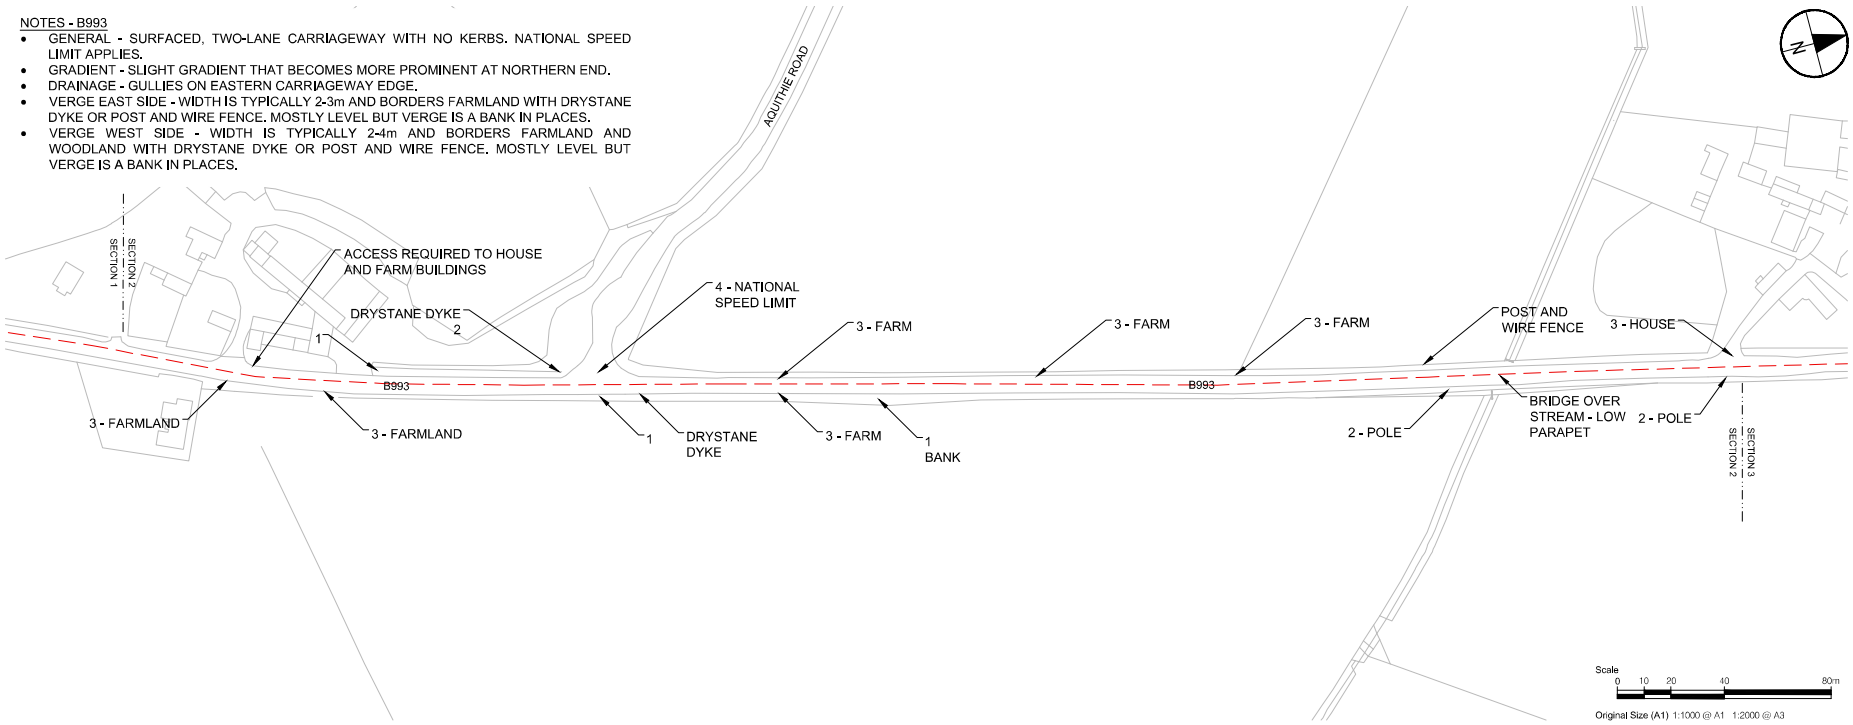

SECTION 2

BASED UPON THE ORDNANCE SURVEY MAPPING WITH THE PERMISSION OF HER MAJESTY'S STATIONERY OFFICE (C) CROWN COPYRIGHT. LICENCE NO. AL 100005220.

This drawing has been prepared for the use of AECOM's client. It may not be used, modified, reproduced or relied upon by third parties, except as agreed by AECOM or as required by law. AECOM accepts no responsibility, and denies any liability whatsoever, to any party that uses or relies on this drawing without AECOM's express written consent. Do not scale this document. All measurements must be obtained from the stated dimensions.

AECOM

PROJECT
KEMNAY CYCLE ROUTE

CLIENT
ABERDEENSHIRE COUNCIL

CONSULTANT
AECOM
1 MARISCHAL SQUARE
ABERDEEN AB10 1BL
TEL: 07384 813503

www.aecom.com

NOTES
1. ALL WORKS TO BE EXECUTED IN ACCORDANCE WITH THE SPECIFICATION FOR HIGHWAY WORKS - THE MANUAL OF CONTRACT DOCUMENTS FOR HIGHWAY WORKS, DESIGN MANUAL FOR ROADS AND BRIDGES, TRAFFIC SIGNS MANUAL AND LOCAL COUNCIL GUIDELINES.
2. ALL DIMENSIONS ARE IN METRES UNLESS STATED OTHERWISE. ALL LEVELS ARE IN METRES AND RELATE TO ORDNANCE DATUM.
3. DO NOT SCALE FROM ANY DRAWING. WORK TO FIGURED DIMENSIONS ONLY. ANY DISCREPANCIES IN DIMENSION ARE TO BE REFERRED TO THE DESIGNER BEFORE WORK IS PUT TO HAND.
4. ALL DIMENSIONS AND LEVELS ARE TO BE CHECKED ON SITE BY THE CONTRACTOR PRIOR TO PREPARING ANY WORKING DRAWINGS OR COMMENCING ON SITE.
5. ALL WORKS BY THE CONTRACTOR MUST BE CARRIED OUT IN SUCH A WAY THAT ALL REQUIREMENTS UNDER THE HEALTH AND SAFETY AT WORK ACT ARE SATISFIED.
6. ALL WORK IS TO BE CARRIED OUT IN COMPLIANCE WITH THE REQUIREMENTS OF THE STATUTORY AUTHORITIES AND CONSTRUCTION DESIGN AND MANAGEMENT REGULATIONS.
7. DRAWING BASE RECEIVED FROM ABERDEENSHIRE COUNCIL. AECOM CANNOT GUARANTEE ITS ACCURACY. CONTRACTOR TO SATISFY THEMSELVES AS TO THE ACCURACY OF SUCH INFORMATION.

ISSUE/REVISION

I/R	DATE	DESCRIPTION

KEY PLAN

PROJECT NUMBER
60625171

SHEET TITLE
ROUTE 5 CONSTRAINTS
SECTIONS 1 AND 2


SHEET NUMBER
60625171-SHT-C-0026

ISO A1 594mm x 841mm
Approved: IH
Checked: LT
Designer: RMC
Project Management Initials:
Filename: Z:\UK\UKABZ1\JOBS\PR-468105_KEMNAY_CYCLE_ROUTE\900_CAD_GIS\910_CAD\20-SHEETS\60625171-SHT-C-0025-0031 ROUTE 5.DWG
Last saved by: RONAN.MCCREA Last Plotted: 2021-06-21

1. TRAFFIC SIGN
2. PUBLIC UTILITY
3. ACCESS REQUIRED
4. JUNCTION

NOTES - B993


- GENERAL - SURFACED, TWO-LANE CARRIAGEWAY WITH NO KERBS. NATIONAL SPEED LIMIT APPLIES.
- GRADIENT - UNDULATING WITH A PROMINENT GRADIENT.
- DRAINAGE - GULLIES ON EASTERN CARRIAGEWAY EDGE.
- VERGE EAST SIDE - WIDTH VARIES APPROXIMATELY 1-3m. BORDERED BY FARMLAND WITH DRYSTANE DYKE OR POST AND WIRE FENCE. VERGE IS MOSTLY LEVEL BUT ONE SECTION IS RAISED ABOVE CARRIAGEWAY LEVEL WITH ADJACENT FARMLAND.
- VERGE WEST SIDE - WIDTH VARIES APPROXIMATELY 1-3m AND IS LEVEL. BORDERS FARMLAND AND SOME HOUSES. SOME VEGETATION AT SOUTHERN END NEXT TO HOUSES.

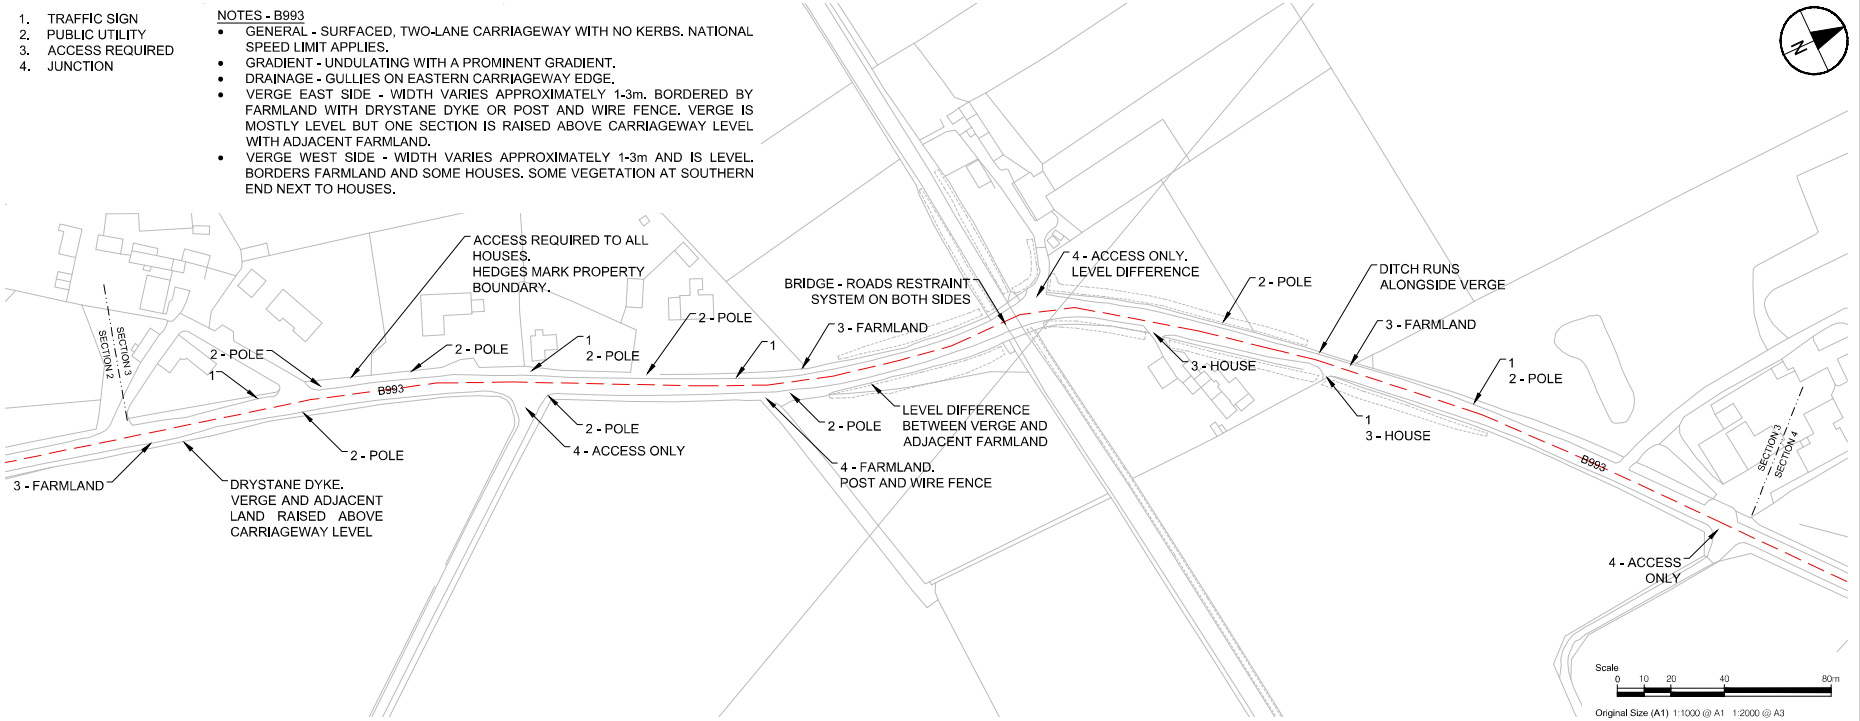

SECTION 3

NOTES - B993

- GENERAL - SURFACED, TWO-LANE CARRIAGEWAY WITH NO KERBS. NATIONAL SPEED LIMIT APPLIES.
- GRADIENT - MOSTLY LEVEL.
- DRAINAGE - GULLIES ON BOTH SIDES OF CARRIAGEWAY.
- VERGE EAST SIDE - WIDTH VARIES BY APPROXIMATELY 2-4m ADJACENT TO FARMLAND AND NO VISIBLE BORDER ON WOODLAND. BORDERS SOME FARMLAND WITH POST AND WIRE FENCE BUT PREDOMINANTLY WOODLAND. GENERALLY LEVEL.
- VERGE WEST SIDE - PREDOMINANTLY ADJACENT TO WOODLAND WITH NO BORDER AND SOME FARMLAND WITH POST AND WIRE FENCE OR DRYSTANE DYKE. WIDTH ADJACENT TO FARMLAND IS APPROXIMATELY 3m. GENERALLY LEVEL.

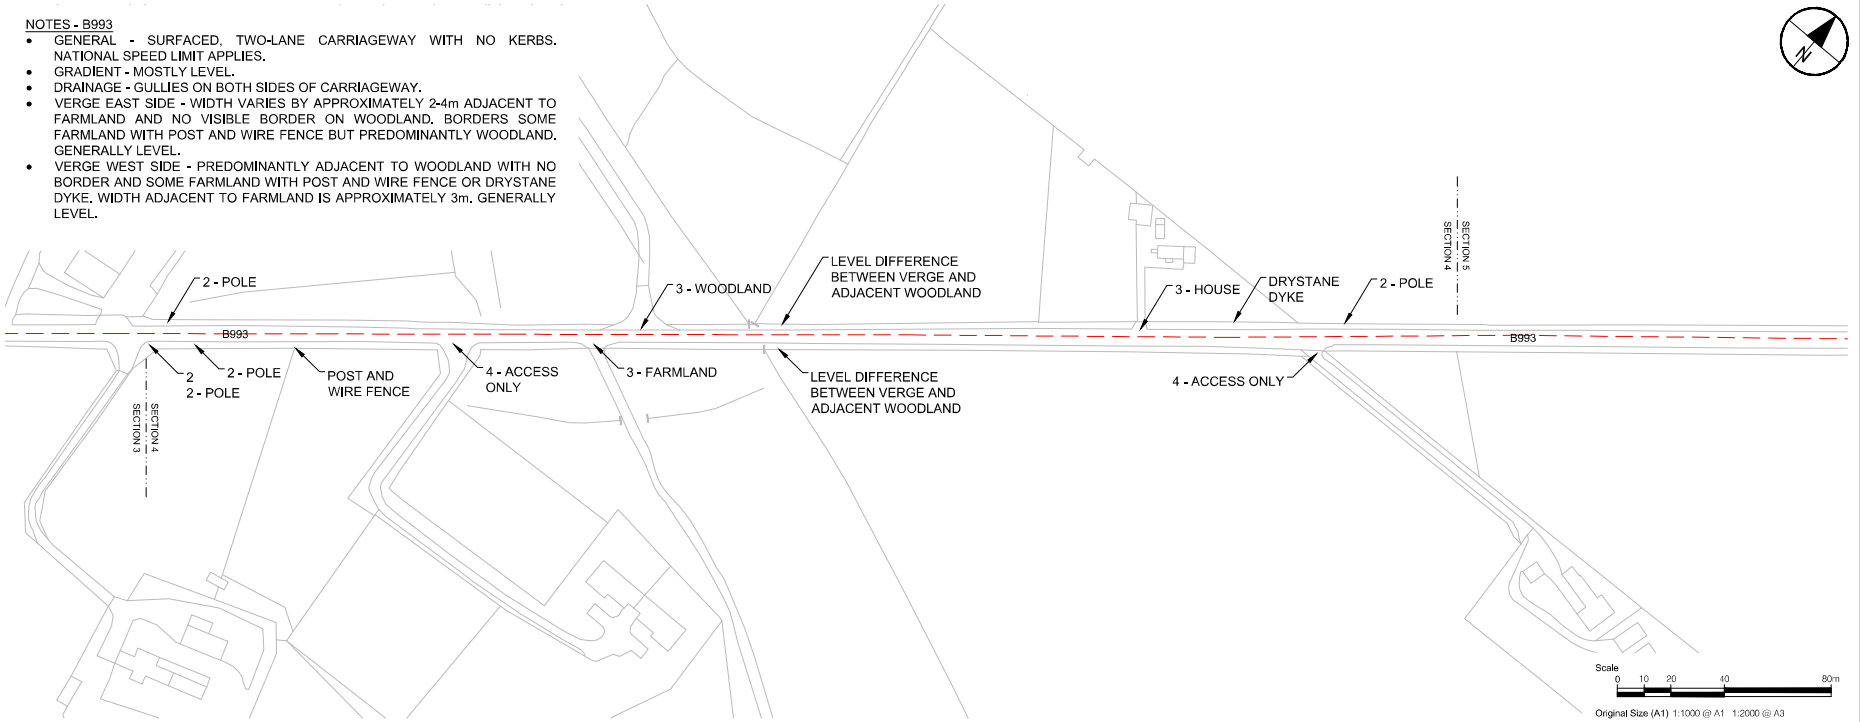

SECTION 4

BASED UPON THE ORDNANCE SURVEY MAPPING WITH THE PERMISSION OF HER MAJESTY'S STATIONERY OFFICE (C) CROWN COPYRIGHT. LICENCE NO. AL 100005220.

This drawing has been prepared for the use of AECOM's client. It may not be used, modified, reproduced or relied upon by third parties, except as agreed by AECOM or as required by law. AECOM accepts no responsibility, and denies any liability whatsoever, to any party that uses or relies on this drawing without AECOM's express written consent. Do not scale this document. All measurements must be obtained from the stated dimensions.

AECOM

PROJECT
KEMNAY CYCLE ROUTE

CLIENT
ABERDEENSHIRE COUNCIL

CONSULTANT
AECOM
1 MARISCHAL SQUARE
ABERDEEN AB10 1BL
TEL: 07384 813503

www.aecom.com

NOTES

1. ALL WORKS TO BE EXECUTED IN ACCORDANCE WITH THE SPECIFICATION FOR HIGHWAY WORKS - THE MANUAL OF CONTRACT DOCUMENTS FOR HIGHWAY WORKS, DESIGN MANUAL FOR ROADS AND BRIDGES, TRAFFIC SIGNS MANUAL AND LOCAL COUNCIL GUIDELINES.
2. ALL DIMENSIONS ARE IN METRES UNLESS STATED OTHERWISE. ALL LEVELS ARE IN METRES AND RELATE TO ORDNANCE DATUM.
3. DO NOT SCALE FROM ANY DRAWING. WORK TO FIGURED DIMENSIONS ONLY. ANY DISCREPANCIES IN DIMENSION ARE TO BE REFERRED TO THE DESIGNER BEFORE WORK IS PUT TO HAND.
4. ALL DIMENSIONS AND LEVELS ARE TO BE CHECKED ON SITE BY THE CONTRACTOR PRIOR TO PREPARING ANY WORKING DRAWINGS OR COMMENCING ON SITE.
5. ALL WORKS BY THE CONTRACTOR MUST BE CARRIED OUT IN SUCH A WAY THAT ALL REQUIREMENTS UNDER THE HEALTH AND SAFETY AT WORK ACT ARE SATISFIED.
6. ALL WORK IS TO BE CARRIED OUT IN COMPLIANCE WITH THE REQUIREMENTS OF THE STATUTORY AUTHORITIES AND CONSTRUCTION DESIGN AND MANAGEMENT REGULATIONS.
7. DRAWING BASE RECEIVED FROM ABERDEENSHIRE COUNCIL. AECOM CANNOT GUARANTEE ITS ACCURACY. CONTRACTOR TO SATISFY THEMSELVES AS TO THE ACCURACY OF SUCH INFORMATION.

ISSUE/REVISION

I/R	DATE	DESCRIPTION

KEY PLAN

PROJECT NUMBER
60625171

SHEET TITLE
ROUTE 5 CONSTRAINTS SECTIONS 3 AND 4


SHEET NUMBER
60625171-SHT-C-0027

ISO A1 594mm x 841mm
Approved: IH
Checked: LT
Designer: RMC
Project Management Initials:

Filename: Z:\UK\UKABZ1\JOBS\PR-468105_KEMNAY_CYCLE_ROUTE\900_CAD_GIS\910_CAD\20-SHEETS\60625171-SHT-C-0025-0031 ROUTE 5.DWG
Last saved by: RONAN.MCCREA Last Plotted: 2021-06-21


1. TRAFFIC SIGN
2. PUBLIC UTILITY
3. ACCESS REQUIRED
4. JUNCTION

NOTES - B993
- GENERAL - SURFACED, TWO-LANE CARRIAGEWAY WITH NO KERBS. NATIONAL SPEED LIMIT APPLIES.
- GRADIENT - PROMINENT GRADIENT THROUGHOUT.
- DRAINAGE - GULLIES ON EASTERN CARRIAGEWAY EDGE.
- VERGE EAST SIDE - PREDOMINANTLY BORDERS FARMLAND WITH DRYSTANE DYKE OR POST AND WIRE FENCE WHERE WIDTH IS APPROXIMATELY 2-3m. BORDERS WOODLAND AT NORTHERN END WITH POST AND WIRE FENCE WHERE WIDTH IS APPROXIMATELY 4m. VERGE IS A BANK IN PLACES. VEGETATION AND TREES AT NORTHERN END.
- VERGE WEST SIDE - WIDTH IS APPROXIMATELY 2-4m. BORDERS FARMLAND WITH DRYSTANE DYKE AND IS MOSTLY LEVEL. SOME VEGETATION THROUGHOUT.

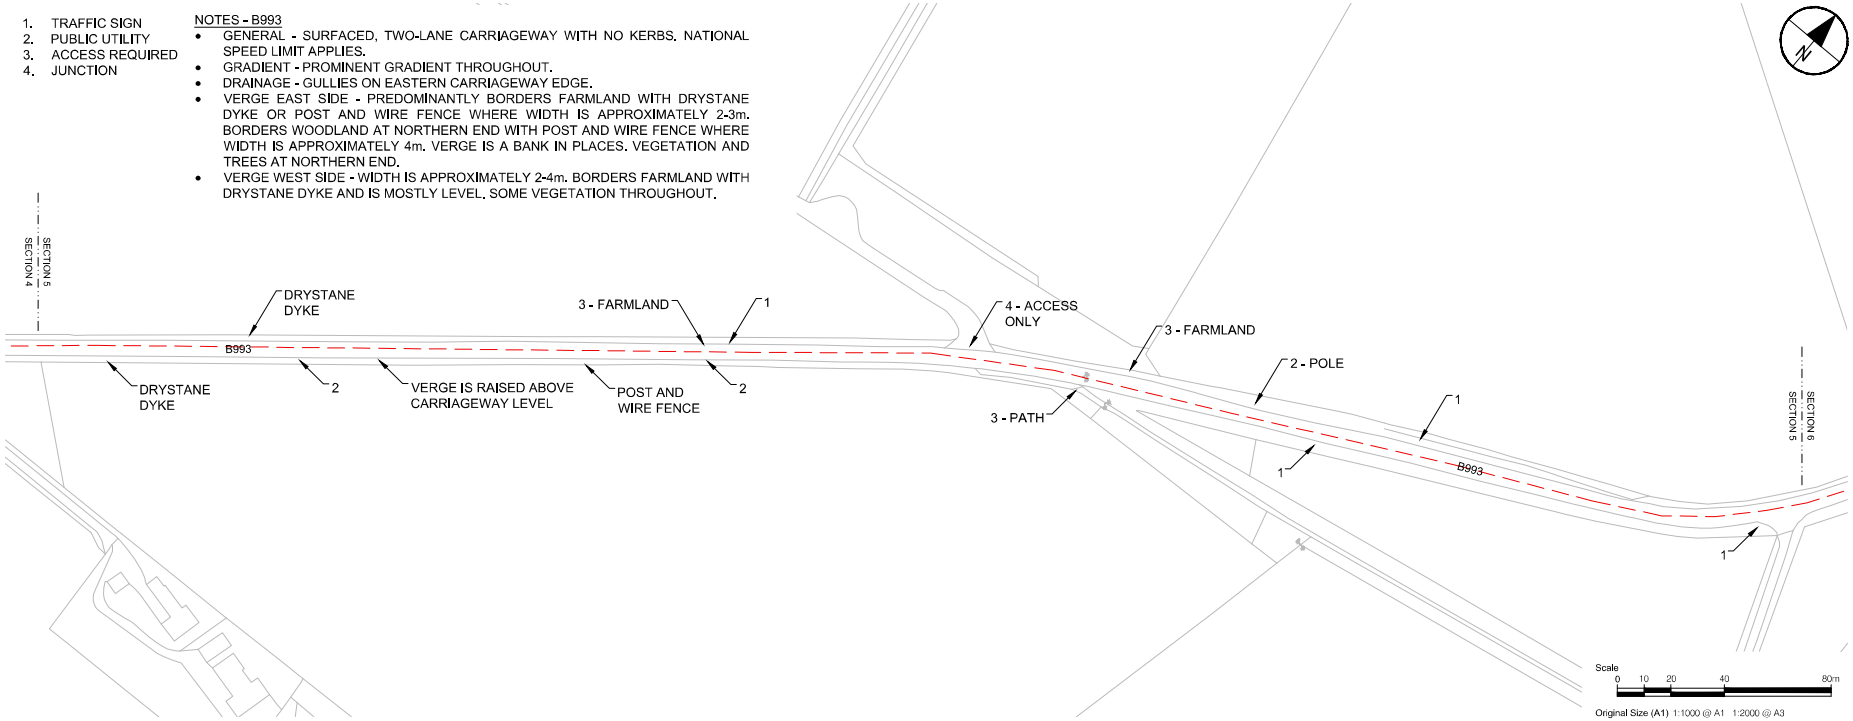

SECTION 5

NOTES - B993
- GENERAL - SURFACED, TWO-LANE CARRIAGEWAY WITH NO KERBS. NATIONAL SPEED LIMIT APPLIES.
- GRADIENT - PROMINENT GRADIENT THROUGHOUT.
- DRAINAGE - GULLIES ON WESTERN CARRIAGEWAY EDGE.
- VERGE EAST SIDE - WIDTH IS APPROXIMATELY 2-3m. BORDERS FARMLAND WITH DRYSTANE DYKE AND POST AND WIRE FENCE. VERGE IS LEVEL.
- VERGE WEST SIDE - WIDTH IS APPROXIMATELY 2-3m. BORDERS FARMLAND WITH DRYSTANE DYKE AND POST AND WIRE FENCE. VERGE IS LEVEL. OVERGROWN WITH VEGETATION AT THE NORTHERN END.

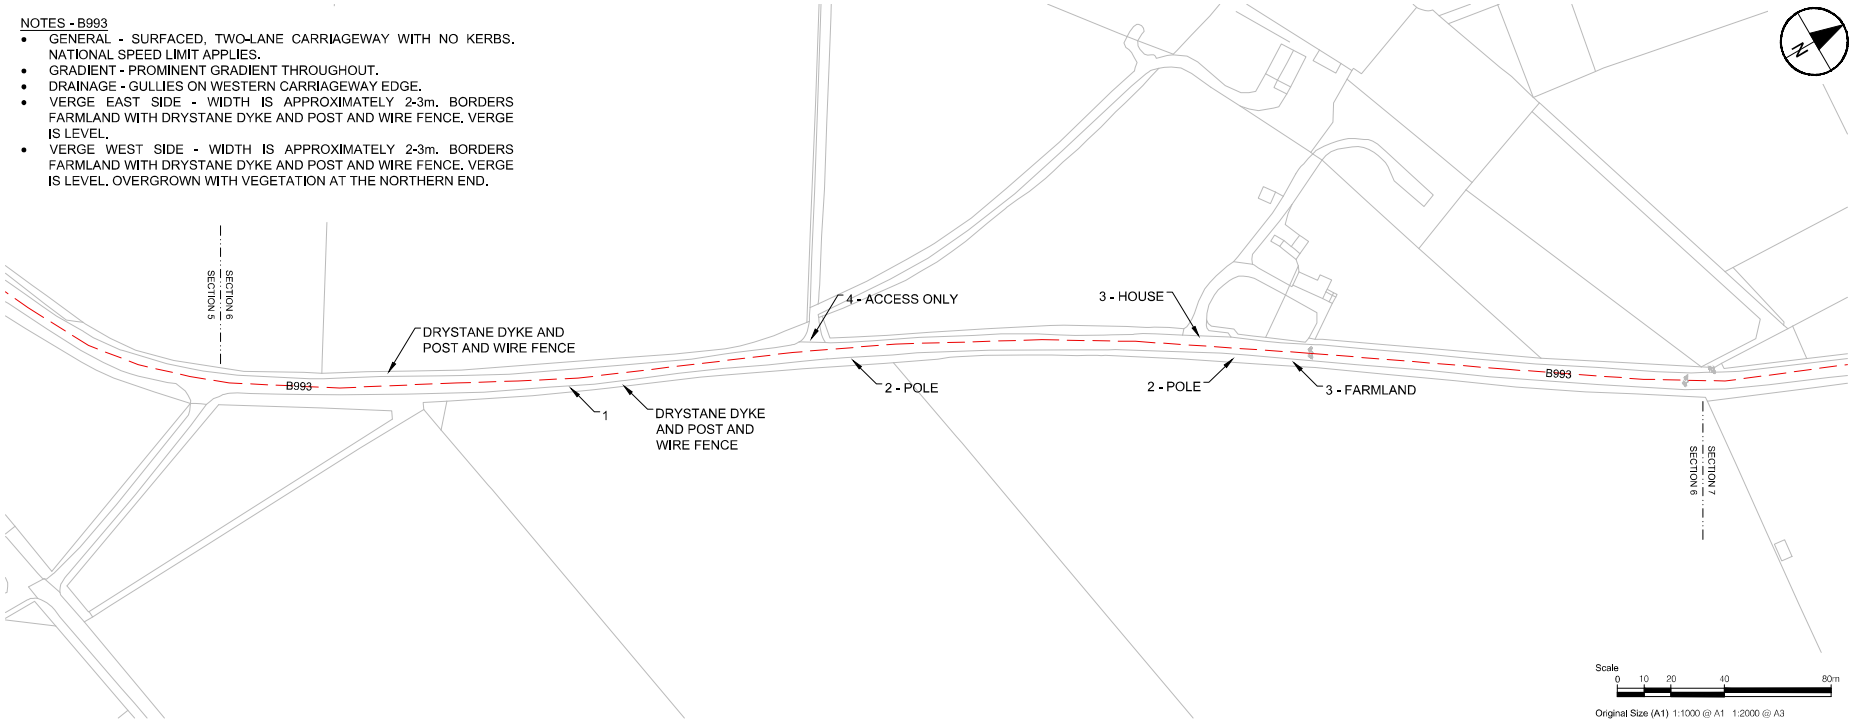

SECTION 6

BASED UPON THE ORDNANCE SURVEY MAPPING WITH THE PERMISSION OF HER MAJESTY'S STATIONERY OFFICE (C) CROWN COPYRIGHT. LICENCE NO. AL 100005220.

This drawing has been prepared for the use of AECOM's client. It may not be used, modified, reproduced or relied upon by third parties, except as agreed by AECOM or as required by law. AECOM accepts no responsibility, and denies any liability whatsoever, to any party that uses or relies on this drawing without AECOM's express written consent. Do not scale this document. All measurements must be obtained from the stated dimensions.

AECOM

PROJECT
KEMNAY CYCLE ROUTE

CLIENT
ABERDEENSHIRE COUNCIL

CONSULTANT
AECOM
1 MARISCHAL SQUARE
ABERDEEN AB10 1BL
TEL: 07384 813503

www.aecom.com

NOTES
1. ALL WORKS TO BE EXECUTED IN ACCORDANCE WITH THE SPECIFICATION FOR HIGHWAY WORKS - THE MANUAL OF CONTRACT DOCUMENTS FOR HIGHWAY WORKS, DESIGN MANUAL FOR ROADS AND BRIDGES, TRAFFIC SIGNS MANUAL AND LOCAL COUNCIL GUIDELINES.
2. ALL DIMENSIONS ARE IN METRES UNLESS STATED OTHERWISE. ALL LEVELS ARE IN METRES AND RELATE TO ORDNANCE DATUM.
3. DO NOT SCALE FROM ANY DRAWING. WORK TO FIGURED DIMENSIONS ONLY. ANY DISCREPANCIES IN DIMENSION ARE TO BE REFERRED TO THE DESIGNER BEFORE WORK IS PUT TO HAND.
4. ALL DIMENSIONS AND LEVELS ARE TO BE CHECKED ON SITE BY THE CONTRACTOR PRIOR TO PREPARING ANY WORKING DRAWINGS OR COMMENCING ON SITE.
5. ALL WORKS BY THE CONTRACTOR MUST BE CARRIED OUT IN SUCH A WAY THAT ALL REQUIREMENTS UNDER THE HEALTH AND SAFETY AT WORK ACT ARE SATISFIED.
6. ALL WORK IS TO BE CARRIED OUT IN COMPLIANCE WITH THE REQUIREMENTS OF THE STATUTORY AUTHORITIES AND CONSTRUCTION DESIGN AND MANAGEMENT REGULATIONS.
7. DRAWING BASE RECEIVED FROM ABERDEENSHIRE COUNCIL. AECOM CANNOT GUARANTEE ITS ACCURACY. CONTRACTOR TO SATISFY THEMSELVES AS TO THE ACCURACY OF SUCH INFORMATION.

ISSUE/REVISION

I/R	DATE	DESCRIPTION

KEY PLAN

PROJECT NUMBER
60625171

SHEET TITLE
ROUTE 5 CONSTRAINTS
SECTIONS 5 AND 6


SHEET NUMBER
60625171-SHT-C-0028

ISO A1 594mm x 841mm
Approved: IH
Checked: LT
Designer: RMC
Project Management Initials:

Filename: Z:\UK\UKABZ1\JOBS\PR-468105_KEMNAY_CYCLE_ROUTE\900_CAD_GIS\910_CAD\20-SHEETS\60625171-SHT-C-0025-0031 ROUTE 5.DWG
Last saved by: RONAN.MCCREA Last Plotted: 2021-06-21


1. TRAFFIC SIGN
2. PUBLIC UTILITY
3. ACCESS REQUIRED
4. JUNCTION

NOTES - B993
- GENERAL - SURFACED, TWO-LANE CARRIAGEWAY WITH NO KERBS. NATIONAL SPEED LIMIT APPLIES.
- GRADIENT - PROMINENT GRADIENT THROUGHOUT.
- DRAINAGE - GULLIES ON BOTH SIDES OF CARRIAGEWAY.
- VERGE EAST SIDE - WIDTH IS APPROXIMATELY 2-3m. BORDERS FARMLAND WITH POST AND WIRE FENCE AND WOODLAND IN THE NORTH WITH POST AND WIRE FENCE WHERE IT IS HEAVILY OVERGROWN WITH TREES AND VEGETATION. PROMINENT DITCH IN VERGE WITH ADJACENT LAND RAISED ABOVE VERGE LEVEL.
- VERGE WEST SIDE - WIDTH IS APPROXIMATELY 2-3m. BORDERS FARMLAND AND HOUSES WITH POST AND WIRE FENCE. VERGE IS LEVEL WITH SOME VEGETATION. NORTHERN END IS HEAVILY OVERGROWN WITH VEGETATION.

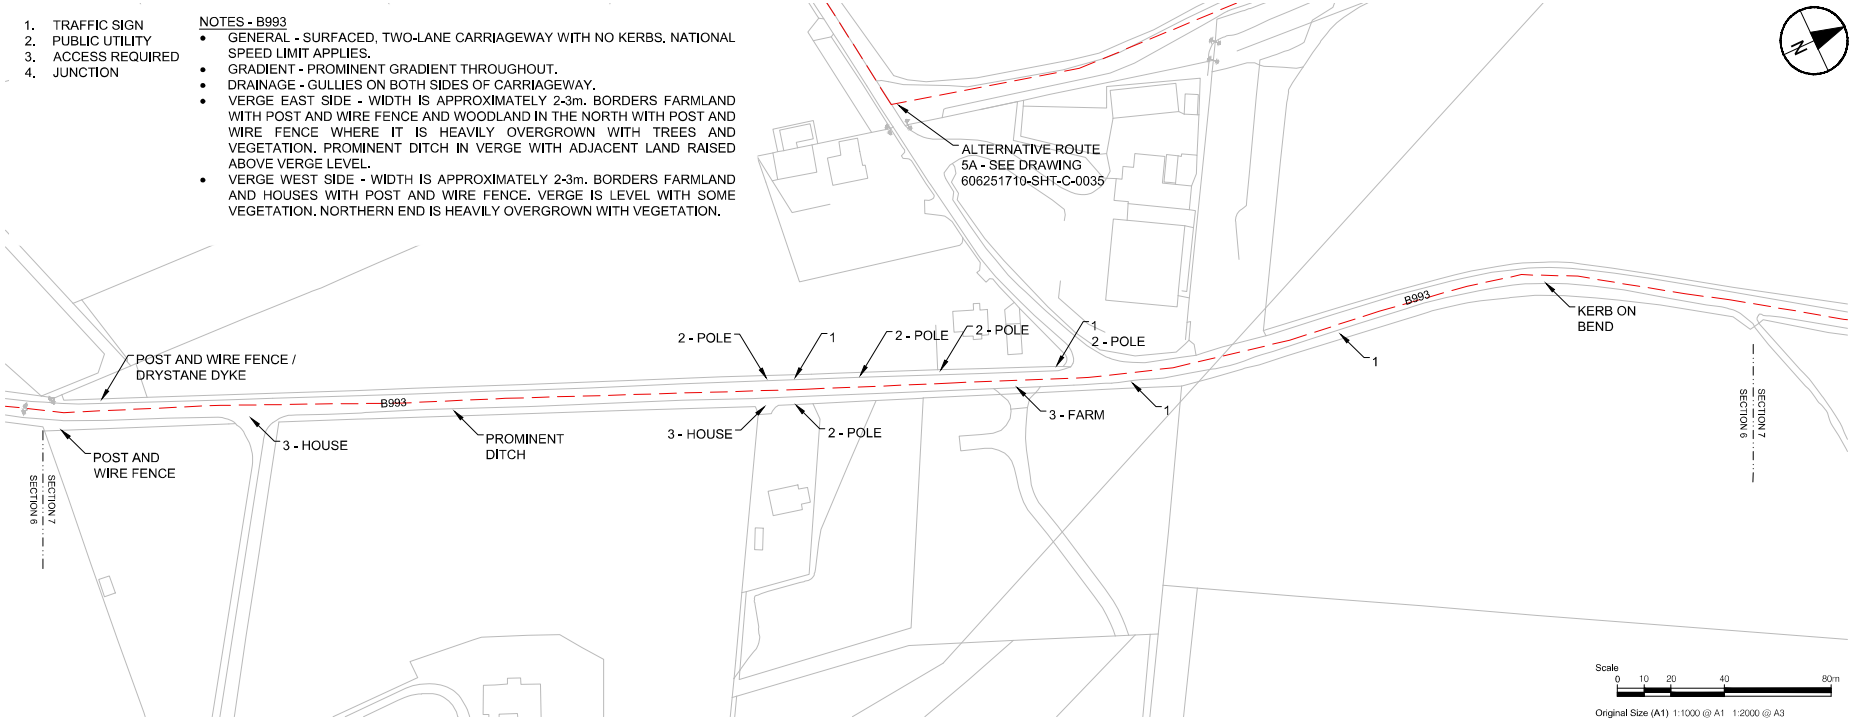

SECTION 7

NOTES - B993
- GENERAL - SURFACED, TWO-LANE CARRIAGEWAY WITH NO KERBS. NATIONAL SPEED LIMIT APPLIES.
- GRADIENT - PROMINENT GRADIENT THROUGHOUT.
- DRAINAGE - GULLIES ON BOTH SIDES OF CARRIAGEWAY.
- VERGE EAST SIDE - WIDTH IS APPROXIMATELY 3-4m. BORDERS WOODLAND WITH POST AND WIRE FENCE. VERGE SLOPES UPWARD TO ADJACENT WOODLAND. HEAVILY OVERGROWN WITH TREES AND VEGETATION.
- VERGE WEST SIDE - WIDTH IS APPROXIMATELY 2-3m. BORDERS FARMLAND AND WOODLAND WHERE THE VERGE SLOPES DOWNWARD PROMINENTLY TOWARDS THE WOODLAND. HEAVILY OVERGROWN WITH TREES AND VEGETATION.

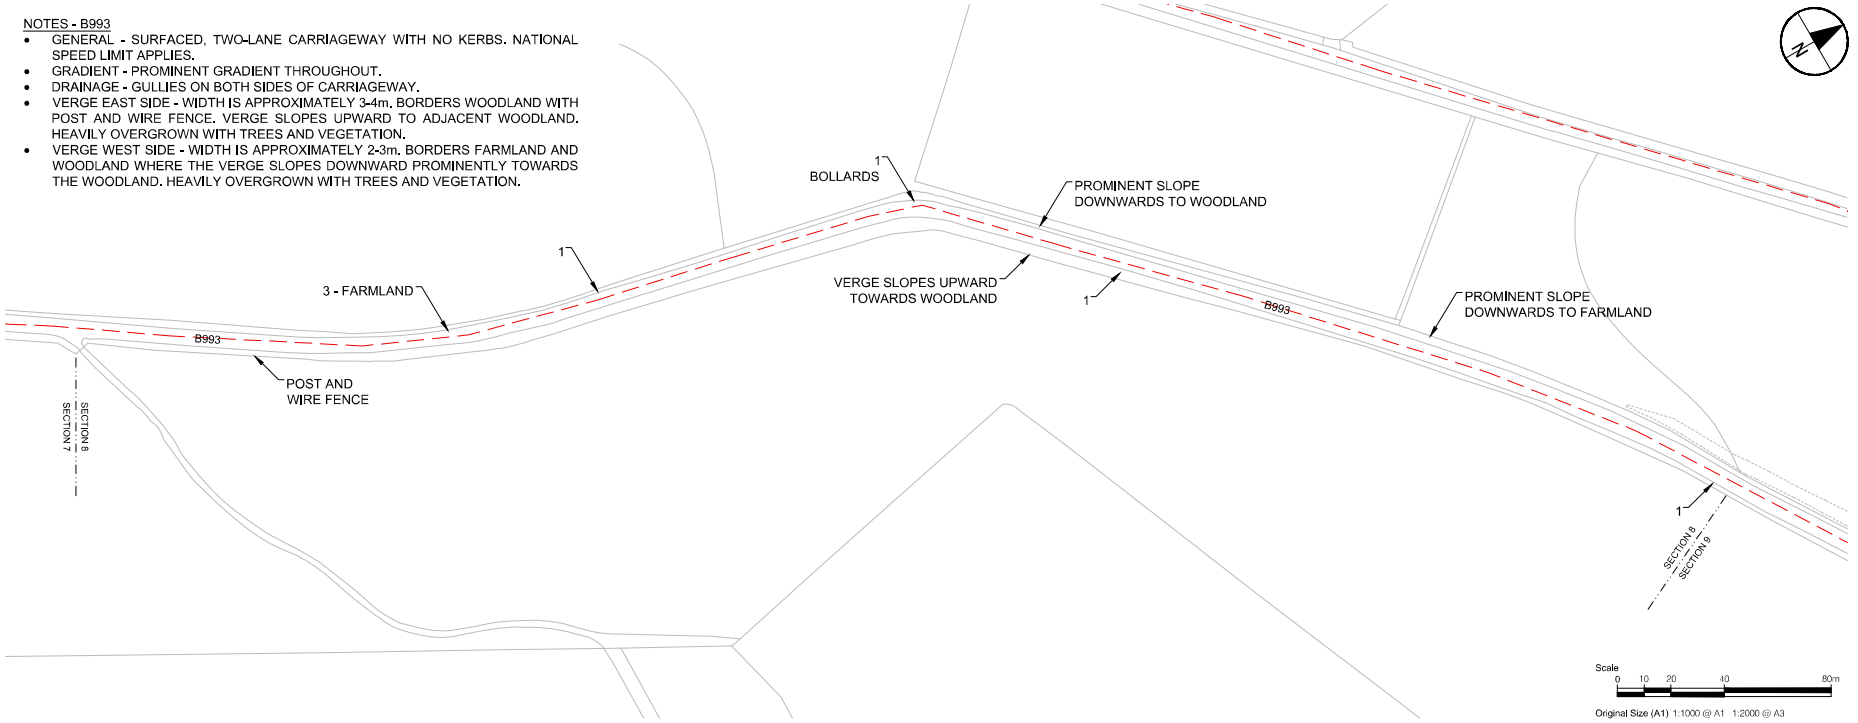

SECTION 8

AECOM

PROJECT
KEMNAY CYCLE ROUTE

CLIENT
ABERDEENSHIRE COUNCIL

CONSULTANT
AECOM
1 MARISCHAL SQUARE
ABERDEEN AB10 1BL
TEL: 07384 813503

www.aecom.com

NOTES
1. ALL WORKS TO BE EXECUTED IN ACCORDANCE WITH THE SPECIFICATION FOR HIGHWAY WORKS - THE MANUAL OF CONTRACT DOCUMENTS FOR HIGHWAY WORKS, DESIGN MANUAL FOR ROADS AND BRIDGES, TRAFFIC SIGNS MANUAL AND LOCAL COUNCIL GUIDELINES.
2. ALL DIMENSIONS ARE IN METRES UNLESS STATED OTHERWISE. ALL LEVELS ARE IN METRES AND RELATE TO ORDNANCE DATUM.
3. DO NOT SCALE FROM ANY DRAWING. WORK TO FIGURED DIMENSIONS ONLY. ANY DISCREPANCIES IN DIMENSION ARE TO BE REFERRED TO THE DESIGNER BEFORE WORK IS PUT TO HAND.
4. ALL DIMENSIONS AND LEVELS ARE TO BE CHECKED ON SITE BY THE CONTRACTOR PRIOR TO PREPARING ANY WORKING DRAWINGS OR COMMENCING ON SITE.
5. ALL WORKS BY THE CONTRACTOR MUST BE CARRIED OUT IN SUCH A WAY THAT ALL REQUIREMENTS UNDER THE HEALTH AND SAFETY AT WORK ACT ARE SATISFIED.
6. ALL WORK IS TO BE CARRIED OUT IN COMPLIANCE WITH THE REQUIREMENTS OF THE STATUTORY AUTHORITIES AND CONSTRUCTION DESIGN AND MANAGEMENT REGULATIONS.
7. DRAWING BASE RECEIVED FROM ABERDEENSHIRE COUNCIL. AECOM CANNOT GUARANTEE ITS ACCURACY. CONTRACTOR TO SATISFY THEMSELVES AS TO THE ACCURACY OF SUCH INFORMATION.

ISSUE/REVISION

I/R	DATE	DESCRIPTION
1	21/06/2021	Text added for Route 5A

KEY PLAN

PROJECT NUMBER
60625171

SHEET TITLE
ROUTE 5 CONSTRAINTS
SECTIONS 7 AND 8

SHEET NUMBER
60625171-SHT-C-0029

This drawing has been prepared for the use of AECOM's client. It may not be used, modified, reproduced or relied upon by third parties, except as agreed by AECOM or as required by law. AECOM accepts no responsibility, and denies any liability whatsoever, to any party that uses or relies on this drawing without AECOM's express written consent. Do not scale this document. All measurements must be obtained from the stated dimensions.


Project Management Initials: Designer: RMC Checked: LT Approved: IH ISO A1 594mm x 841mm
Filename: Z:\UK\UKABZ1\JOBS\PR-468105_KEMNAY_CYCLE_ROUTE\900_CAD_GIS\910_CAD\20-SHEETS\60625171-SHT-C-0025-0031 ROUTE 5.DWG
Last saved by: RONAN.MCCREA Last Plotted: 2021-06-21

BASED UPON THE ORDNANCE SURVEY MAPPING WITH THE PERMISSION OF HER MAJESTY'S STATIONERY OFFICE (C) CROWN COPYRIGHT. LICENCE NO. AL 100005220.

1. TRAFFIC SIGN
2. PUBLIC UTILITY
3. ACCESS REQUIRED
4. JUNCTION

NOTES - B993


- GENERAL - SURFACED, TWO-LANE CARRIAGEWAY WITH NO KERBS. NATIONAL SPEED LIMIT APPLIES WITH A CHANGE TO 40mph.
- GRADIENT - PROMINENT GRADIENT AT NORTHERN END OTHERWISE A SLIGHT GRADIENT.
- DRAINAGE - GULLIES ON SOUTHERN CARRIAGEWAY EDGE.
- VERGE SOUTH SIDE - WIDTH IS APPROXIMATELY 2-3m. BORDERED BY FARMLAND WITH POST AND WIRE FENCE. VERGE SLOPES UPWARDS TO ADJACENT FARMLAND. SOME VEGETATION.
- VERGE NORTH SIDE - WIDTH IS APPROXIMATELY 2-3m. BORDERS MOSTLY FARMLAND AND SOME WOODLAND WITH POST AND WIRE FENCE AND DRYSTANE DYKE. VERGE SLOPES DOWNWARDS TO ADJACENT LAND. WOODLAND SECTION OVERGROWN WITH VEGETATION AND TREES.

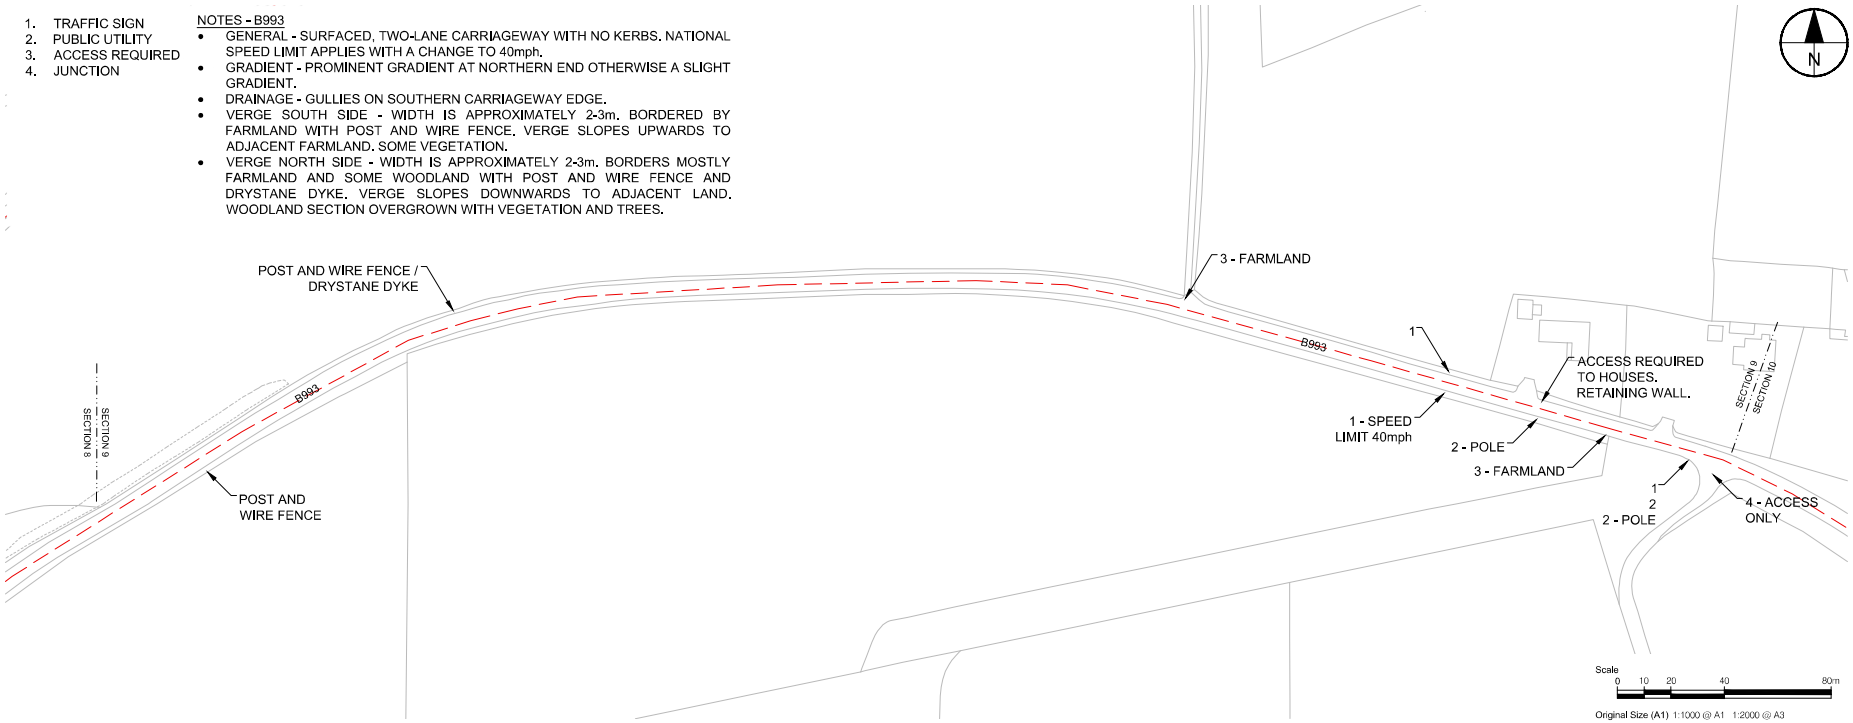

SECTION 9

NOTES - B993

- GENERAL - SURFACED, TWO-LANE CARRIAGEWAY WITH NO KERBS. SPEED LIMIT 40mph UNTIL SPEED LIMIT CHANGE.
- GRADIENT - PROMINENT GRADIENT THROUGHOUT.
- DRAINAGE - GULLIES ON BOTH SIDES OF CARRIAGEWAY.
- VERGE NORTH SIDE - WIDTH IS APPROXIMATELY 2-4m. BORDERS FARMLAND AND WOODLAND WITH POST AND WIRE FENCE UNTIL ROUNDABOUT WHERE AREA IS URBAN. MOSTLY LEVEL. SOME VEGETATION.
- VERGE SOUTH SIDE - WIDTH IS APPROXIMATELY 2-3m. BORDERS FARMLAND AND WOODLAND WITH POST AND WIRE FENCE UNTIL ROUNDABOUT WHERE AREA IS URBAN. VERGE SLOPES UPWARDS TO ADJACENT LAND. SOME OVERGROWN VEGETATION NEAR AT EASTERN END.

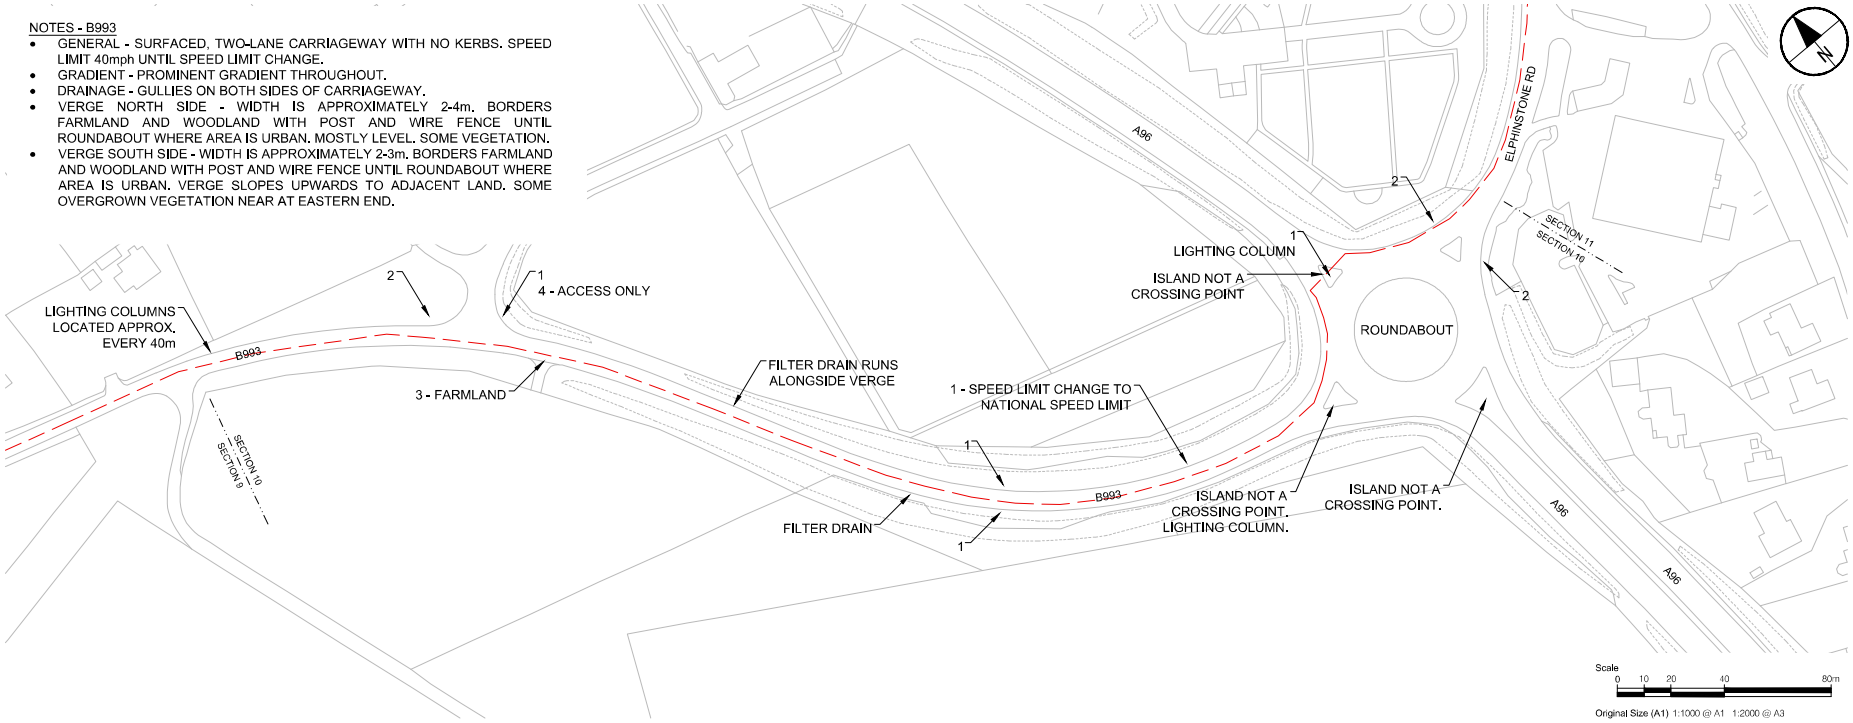

SECTION 10

BASED UPON THE ORDNANCE SURVEY MAPPING WITH THE PERMISSION OF HER MAJESTY'S STATIONERY OFFICE (C) CROWN COPYRIGHT. LICENCE NO. AL 100005220.

AECOM

PROJECT

KEMNAY CYCLE ROUTE

CLIENT

ABERDEENSHIRE COUNCIL

CONSULTANT

AECOM
1 MARISCHAL SQUARE
ABERDEEN AB10 1BL
TEL: 07384 813503

www.aecom.com

NOTES

1. ALL WORKS TO BE EXECUTED IN ACCORDANCE WITH THE SPECIFICATION FOR HIGHWAY WORKS - THE MANUAL OF CONTRACT DOCUMENTS FOR HIGHWAY WORKS, DESIGN MANUAL FOR ROADS AND BRIDGES, TRAFFIC SIGNS MANUAL AND LOCAL COUNCIL GUIDELINES.
2. ALL DIMENSIONS ARE IN METRES UNLESS STATED OTHERWISE. ALL LEVELS ARE IN METRES AND RELATE TO ORDNANCE DATUM.
3. DO NOT SCALE FROM ANY DRAWING. WORK TO FIGURED DIMENSIONS ONLY. ANY DISCREPANCIES IN DIMENSION ARE TO BE REFERRED TO THE DESIGNER BEFORE WORK IS PUT TO HAND.
4. ALL DIMENSIONS AND LEVELS ARE TO BE CHECKED ON SITE BY THE CONTRACTOR PRIOR TO PREPARING ANY WORKING DRAWINGS OR COMMENCING ON SITE.
5. ALL WORKS BY THE CONTRACTOR MUST BE CARRIED OUT IN SUCH A WAY THAT ALL REQUIREMENTS UNDER THE HEALTH AND SAFETY AT WORK ACT ARE SATISFIED.
6. ALL WORK IS TO BE CARRIED OUT IN COMPLIANCE WITH THE REQUIREMENTS OF THE STATUTORY AUTHORITIES AND CONSTRUCTION DESIGN AND MANAGEMENT REGULATIONS.
7. DRAWING BASE RECEIVED FROM ABERDEENSHIRE COUNCIL. AECOM CANNOT GUARANTEE ITS ACCURACY. CONTRACTOR TO SATISFY THEMSELVES AS TO THE ACCURACY OF SUCH INFORMATION.

ISSUE/REVISION

I/R	DATE	DESCRIPTION

KEY PLAN

PROJECT NUMBER

60625171

SHEET TITLE

ROUTE 5 CONSTRAINTS
SECTIONS 9 AND 10


SHEET NUMBER

60625171-SHT-C-0030

This drawing has been prepared for the use of AECOM's client. It may not be used, modified, reproduced or relied upon by third parties, except as agreed by AECOM or as required by law. AECOM accepts no responsibility, and denies any liability whatsoever, to any party that uses or relies on this drawing without AECOM's express written consent. Do not scale this document. All measurements must be obtained from the stated dimensions.

ISO A1 594mm x 841mm
Approved: IH
Checked: LT
Designer: RMC
Project Management Initials:
Filename: Z:\UK\UKABZ1\JOBS\PR-468105_KEMNAY_CYCLE_ROUTE\900_CAD_GIS\910_CAD\20-SHEETS\60625171-SHT-C-0025-0031 ROUTE 5.DWG
Last saved by: RONAN.MCCREA Last Plotted: 2021-06-21

Project Management Initials: Designer: RMC Checked: LT Approved: IH ISO A1 594mm x 841mm

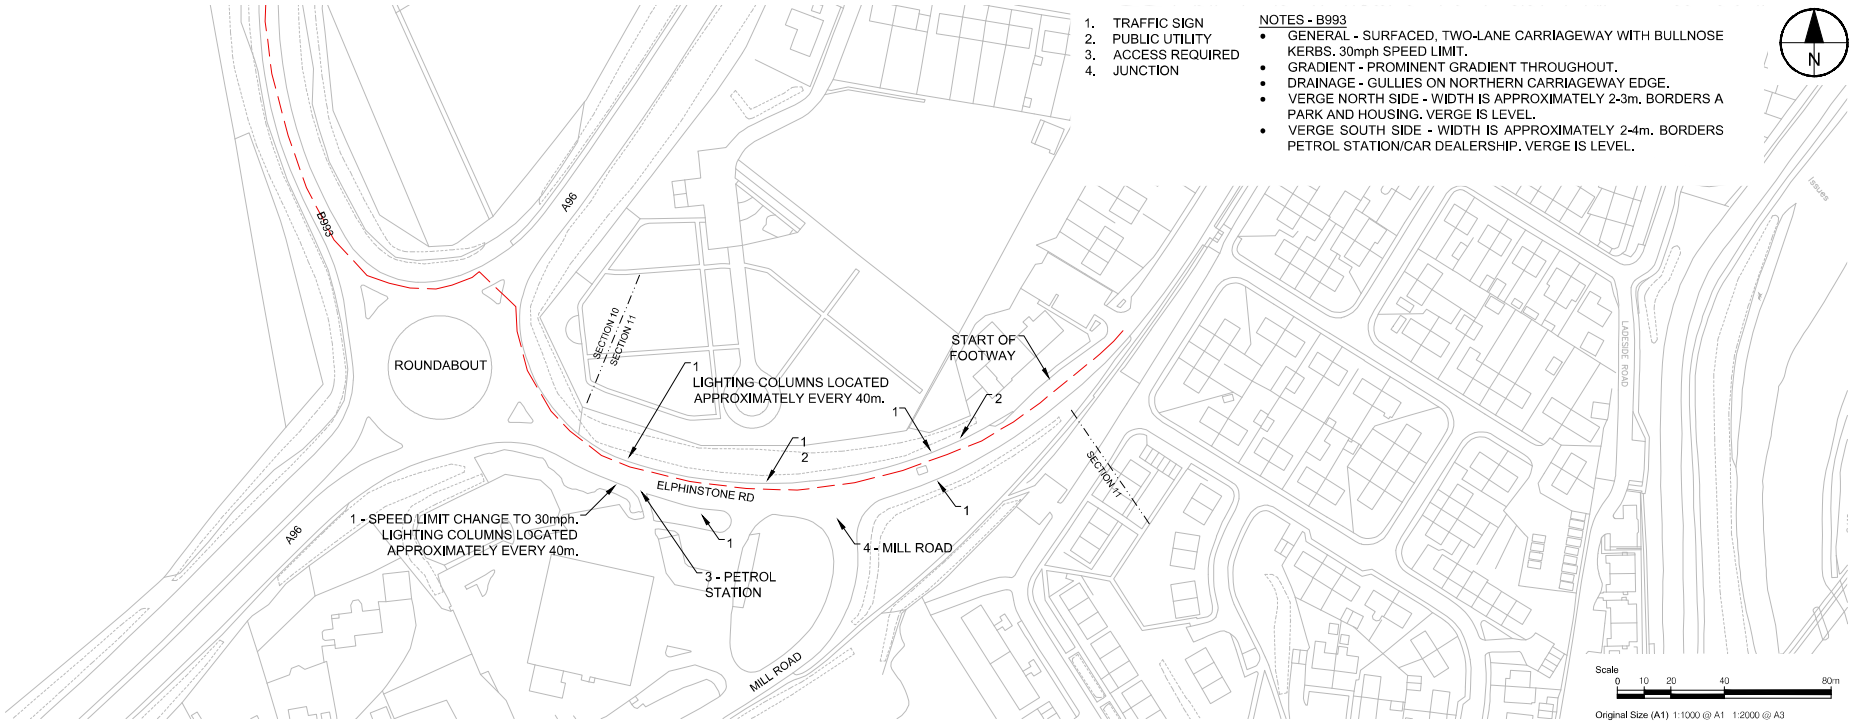

SECTION 11



This drawing has been prepared for the use of AECOM's client. It may not be used, modified, reproduced or relied upon by third parties, except as agreed by AECOM or as required by law. AECOM accepts no responsibility, and denies any liability whatsoever, to any party that uses or relies on this drawing without AECOM's express written consent. Do not scale this document. All measurements must be obtained from the stated dimensions.

AECOM

PROJECT

KEMNAY CYCLE ROUTE

CLIENT

ABERDEENSHIRE COUNCIL

CONSULTANT

AECOM
1 MARISCHAL SQUARE
ABERDEEN AB10 1BL
TEL: 07384 813503

www.aecom.com

NOTES

1. ALL WORKS TO BE EXECUTED IN ACCORDANCE WITH THE SPECIFICATION FOR HIGHWAY WORKS - THE MANUAL OF CONTRACT DOCUMENTS FOR HIGHWAY WORKS, DESIGN MANUAL FOR ROADS AND BRIDGES, TRAFFIC SIGNS MANUAL AND LOCAL COUNCIL GUIDELINES.
2. ALL DIMENSIONS ARE IN METRES UNLESS STATED OTHERWISE. ALL LEVELS ARE IN METRES AND RELATE TO ORDNANCE DATUM.
3. DO NOT SCALE FROM ANY DRAWING. WORK TO FIGURED DIMENSIONS ONLY. ANY DISCREPANCIES IN DIMENSION ARE TO BE REFERRED TO THE DESIGNER BEFORE WORK IS PUT TO HAND.
4. ALL DIMENSIONS AND LEVELS ARE TO BE CHECKED ON SITE BY THE CONTRACTOR PRIOR TO PREPARING ANY WORKING DRAWINGS OR COMMENCING ON SITE.
5. ALL WORKS BY THE CONTRACTOR MUST BE CARRIED OUT IN SUCH A WAY THAT ALL REQUIREMENTS UNDER THE HEALTH AND SAFETY AT WORK ACT ARE SATISFIED.
6. ALL WORK IS TO BE CARRIED OUT IN COMPLIANCE WITH THE REQUIREMENTS OF THE STATUTORY AUTHORITIES AND CONSTRUCTION DESIGN AND MANAGEMENT REGULATIONS.
7. DRAWING BASE RECEIVED FROM ABERDEENSHIRE COUNCIL. AECOM CANNOT GUARANTEE ITS ACCURACY. CONTRACTOR TO SATISFY THEMSELVES AS TO THE ACCURACY OF SUCH INFORMATION.

ISSUE/REVISION

I/R	DATE	DESCRIPTION

KEY PLAN

PROJECT NUMBER

60625171

SHEET TITLE

ROUTE 5 CONSTRAINTS
SECTION 11

SHEET NUMBER

60625171-SHT-C-0031

Filename: Z:\UK\UKABZ1\JOBS\PR-468105_KEMNAY_CYCLE_ROUTE\900_CAD_GIS\910_CAD\20-SHEETS\60625171-SHT-C-0025-0031 ROUTE 5.DWG
Last saved by: RONAN.MCCREA Last Plotted: 2021-06-21

BASED UPON THE ORDNANCE SURVEY MAPPING WITH THE PERMISSION OF HER MAJESTY'S STATIONERY OFFICE (C) CROWN COPYRIGHT. LICENCE NO. AL 100005220.