
1. TRAFFIC SIGN
2. PUBLIC UTILITY
3. ACCESS REQUIRED
4. JUNCTION


NOTES - B993
- GENERAL - SURFACED, TWO-LANE CARRIAGEWAY WITH NO KERBS. NATIONAL SPEED LIMIT APPLIES.
- GRADIENT - GENERALLY LEVEL.
- DRAINAGE - GULLIES ON SOUTHERN CARRIAGEWAY EDGE.
- VERGE NORTH SIDE - WIDTH VARIES BY APPROXIMATELY 4-8m AND IS LEVEL. BORDERS FARMLAND WITH POST AND WIRE FENCE AND IS TYPICALLY OVERGROWN WITH VEGETATION AND TREES.
- VERGE SOUTH SIDE - WIDTH VARIES BY APPROXIMATELY 1.5-2m AND IS LEVEL. BORDERS FARMLAND WITH POST AND WIRE FENCE AND DRYSTANE DYKE.

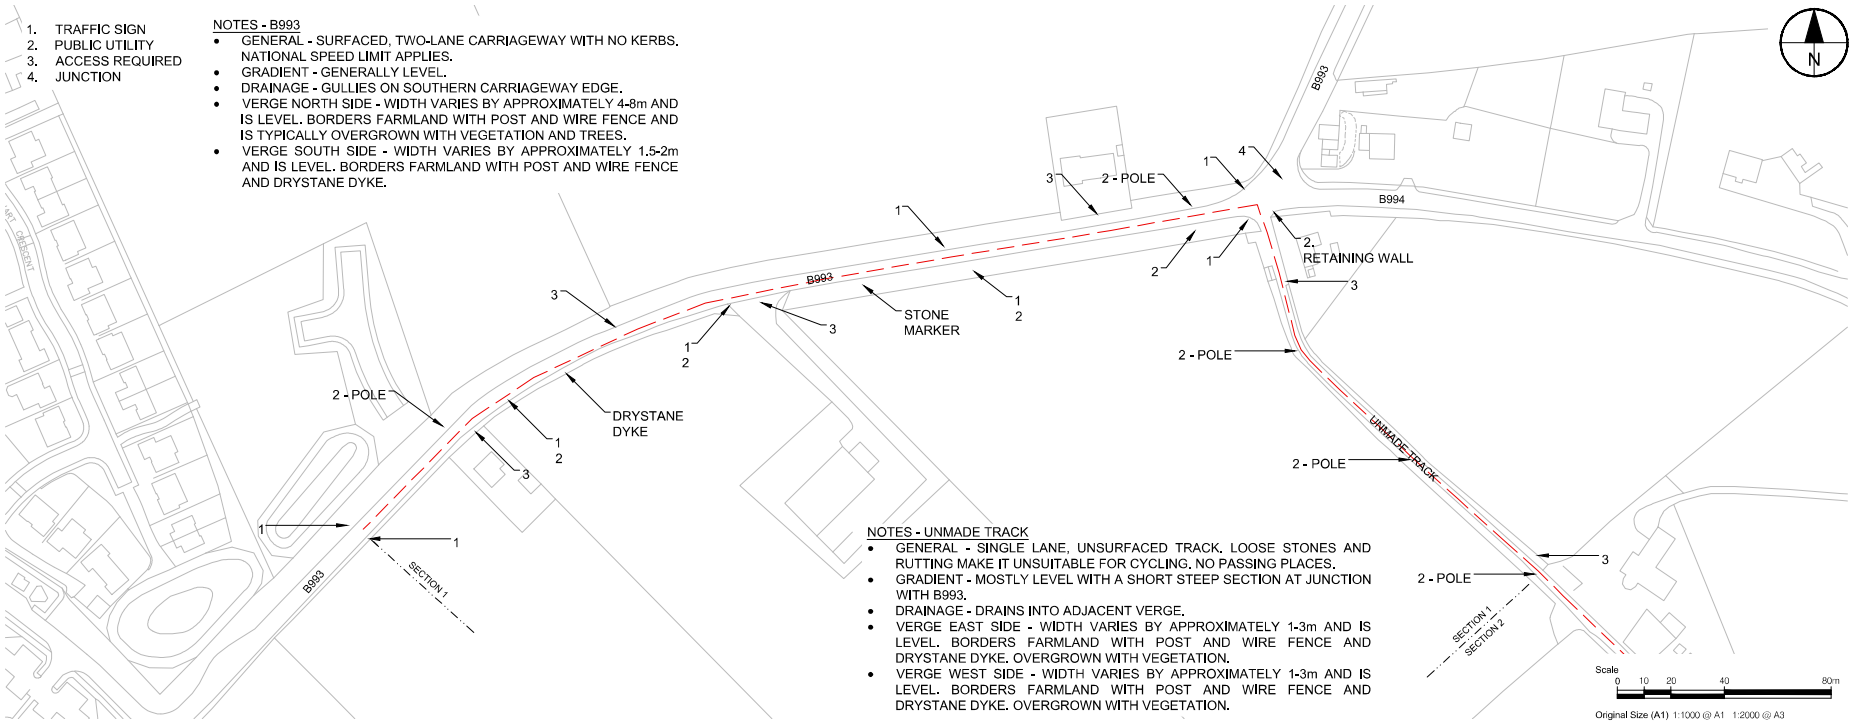

NOTES - UNMADE TRACK
- GENERAL - SINGLE LANE, UNSURFACED TRACK. LOOSE STONES AND RUTTING MAKE IT UNSUITABLE FOR CYCLING. NO PASSING PLACES.
- GRADIENT - MOSTLY LEVEL WITH A SHORT STEEP SECTION AT JUNCTION WITH B993.
- DRAINAGE - DRAINS INTO ADJACENT VERGE.
- VERGE EAST SIDE - WIDTH VARIES BY APPROXIMATELY 1-3m AND IS LEVEL. BORDERS FARMLAND WITH POST AND WIRE FENCE AND DRYSTANE DYKE. OVERGROWN WITH VEGETATION.
- VERGE WEST SIDE - WIDTH VARIES BY APPROXIMATELY 1-3m AND IS LEVEL. BORDERS FARMLAND WITH POST AND WIRE FENCE AND DRYSTANE DYKE. OVERGROWN WITH VEGETATION.

SECTION 1

NOTES - UNMADE TRACK
- GENERAL - SINGLE LANE, UNSURFACED TRACK. LOOSE STONES AND RUTTING MAKE IT UNSUITABLE FOR CYCLING. NO PASSING PLACES.
- GRADIENT - MOSTLY LEVEL.
- DRAINAGE - DRAINS INTO ADJACENT VERGE.
- VERGE EAST SIDE - WIDTH VARIES BY APPROXIMATELY 1-3m AND IS LEVEL. BORDERS FARMLAND WITH POST AND WIRE FENCE AND DRYSTANE DYKE. OVERGROWN WITH VEGETATION.
- VERGE WEST SIDE - WIDTH VARIES BY APPROXIMATELY 1-3m AND IS LEVEL. BORDERS FARMLAND WITH POST AND WIRE FENCE AND DRYSTANE DYKE. OVERGROWN WITH VEGETATION.

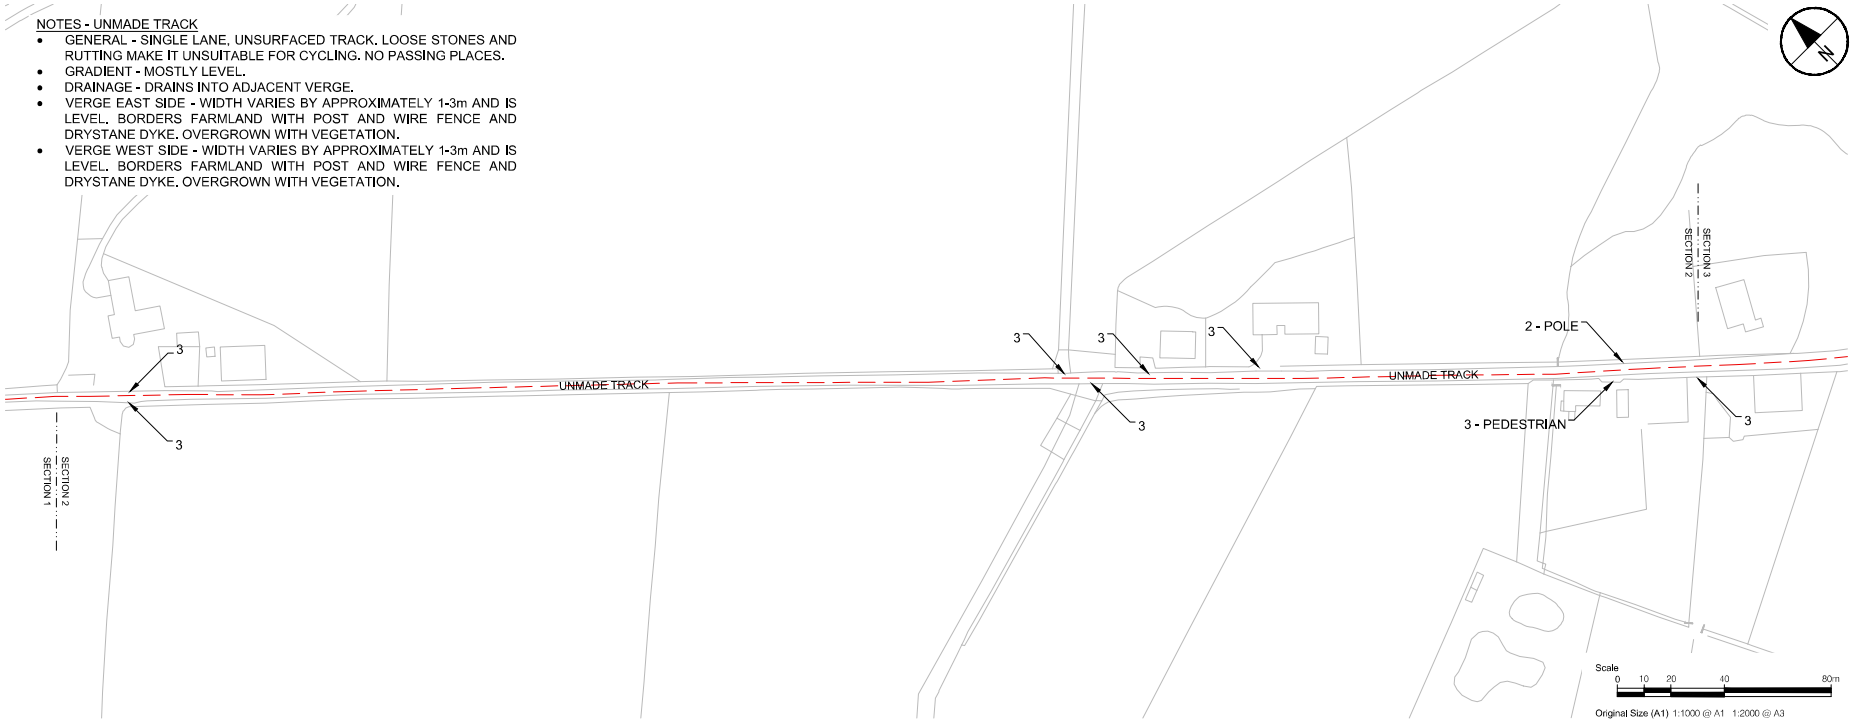

SECTION 2

BASED UPON THE ORDNANCE SURVEY MAPPING WITH THE PERMISSION OF HER MAJESTY'S STATIONERY OFFICE (C) CROWN COPYRIGHT. LICENCE NO. AL 100005220.

This drawing has been prepared for the use of AECOM's client. It may not be used, modified, reproduced or relied upon by third parties, except as agreed by AECOM or as required by law. AECOM accepts no responsibility, and denies any liability whatsoever, to any party that uses or relies on this drawing without AECOM's express written consent. Do not scale this document. All measurements must be obtained from the stated dimensions.

AECOM

PROJECT
KEMNAY CYCLE ROUTE

CLIENT
ABERDEENSHIRE COUNCIL

CONSULTANT
AECOM
1 MARISCHAL SQUARE
ABERDEEN AB10 1BL
TEL: 07384 813503

www.aecom.com

NOTES
1. ALL WORKS TO BE EXECUTED IN ACCORDANCE WITH THE SPECIFICATION FOR HIGHWAY WORKS - THE MANUAL OF CONTRACT DOCUMENTS FOR HIGHWAY WORKS, DESIGN MANUAL FOR ROADS AND BRIDGES, TRAFFIC SIGNS MANUAL AND LOCAL COUNCIL GUIDELINES.
2. ALL DIMENSIONS ARE IN METRES UNLESS STATED OTHERWISE. ALL LEVELS ARE IN METRES AND RELATE TO ORDNANCE DATUM.
3. DO NOT SCALE FROM ANY DRAWING. WORK TO FIGURED DIMENSIONS ONLY. ANY DISCREPANCIES IN DIMENSION ARE TO BE REFERRED TO THE DESIGNER BEFORE WORK IS PUT TO HAND.
4. ALL DIMENSIONS AND LEVELS ARE TO BE CHECKED ON SITE BY THE CONTRACTOR PRIOR TO PREPARING ANY WORKING DRAWINGS OR COMMENCING ON SITE.
5. ALL WORKS BY THE CONTRACTOR MUST BE CARRIED OUT IN SUCH A WAY THAT ALL REQUIREMENTS UNDER THE HEALTH AND SAFETY AT WORK ACT ARE SATISFIED.
6. ALL WORK IS TO BE CARRIED OUT IN COMPLIANCE WITH THE REQUIREMENTS OF THE STATUTORY AUTHORITIES AND CONSTRUCTION DESIGN AND MANAGEMENT REGULATIONS.
7. DRAWING BASE RECEIVED FROM ABERDEENSHIRE COUNCIL. AECOM CANNOT GUARANTEE ITS ACCURACY. CONTRACTOR TO SATISFY THEMSELVES AS TO THE ACCURACY OF SUCH INFORMATION.

ISSUE/REVISION

I/R	DATE	DESCRIPTION

KEY PLAN

PROJECT NUMBER
60625171

SHEET TITLE
ROUTE 2 CONSTRAINTS SECTIONS 1 AND 2

SHEET NUMBER
60625171-SHT-C-0007


Project Management Initials: Designer: RMC Checked: LT Approved: IH ISO A1 594mm x 841mm

Filename: Z:\UK\UKABZ1\JOBS\PR-468105_KEMNAY_CYCLE_ROUTE\900_CAD_GIS\910_CAD\20-SHEETS\60625171-SHT-C-0006-0011 ROUTE 2.DWG
Last saved by: RONAN.MCCREA Last Plotted: 2021-06-21


1. TRAFFIC SIGN
2. PUBLIC UTILITY
3. ACCESS REQUIRED
4. JUNCTION

NOTES - UNMADE TRACK

- GENERAL - SINGLE LANE, UNSURFACED TRACK. LOOSE STONES AND RUTTING MAKE IT UNSUITABLE FOR CYCLING. NO PASSING PLACES.
- GRADIENT - MOSTLY LEVEL.
- DRAINAGE - DRAINS INTO ADJACENT VERGE.
- VERGE EAST SIDE - WIDTH VARIES BY APPROXIMATELY 1-3m AND IS LEVEL. BORDERS WOODLAND WITH POST AND WIRE FENCE. OVERGROWN WITH VEGETATION.
- VERGE WEST SIDE - WIDTH VARIES BY APPROXIMATELY 1-3m AND IS LEVEL. BORDERS FARMLAND WITH POST AND WIRE FENCE AND DRYSTANE DYKE. OVERGROWN WITH VEGETATION AND TREES.

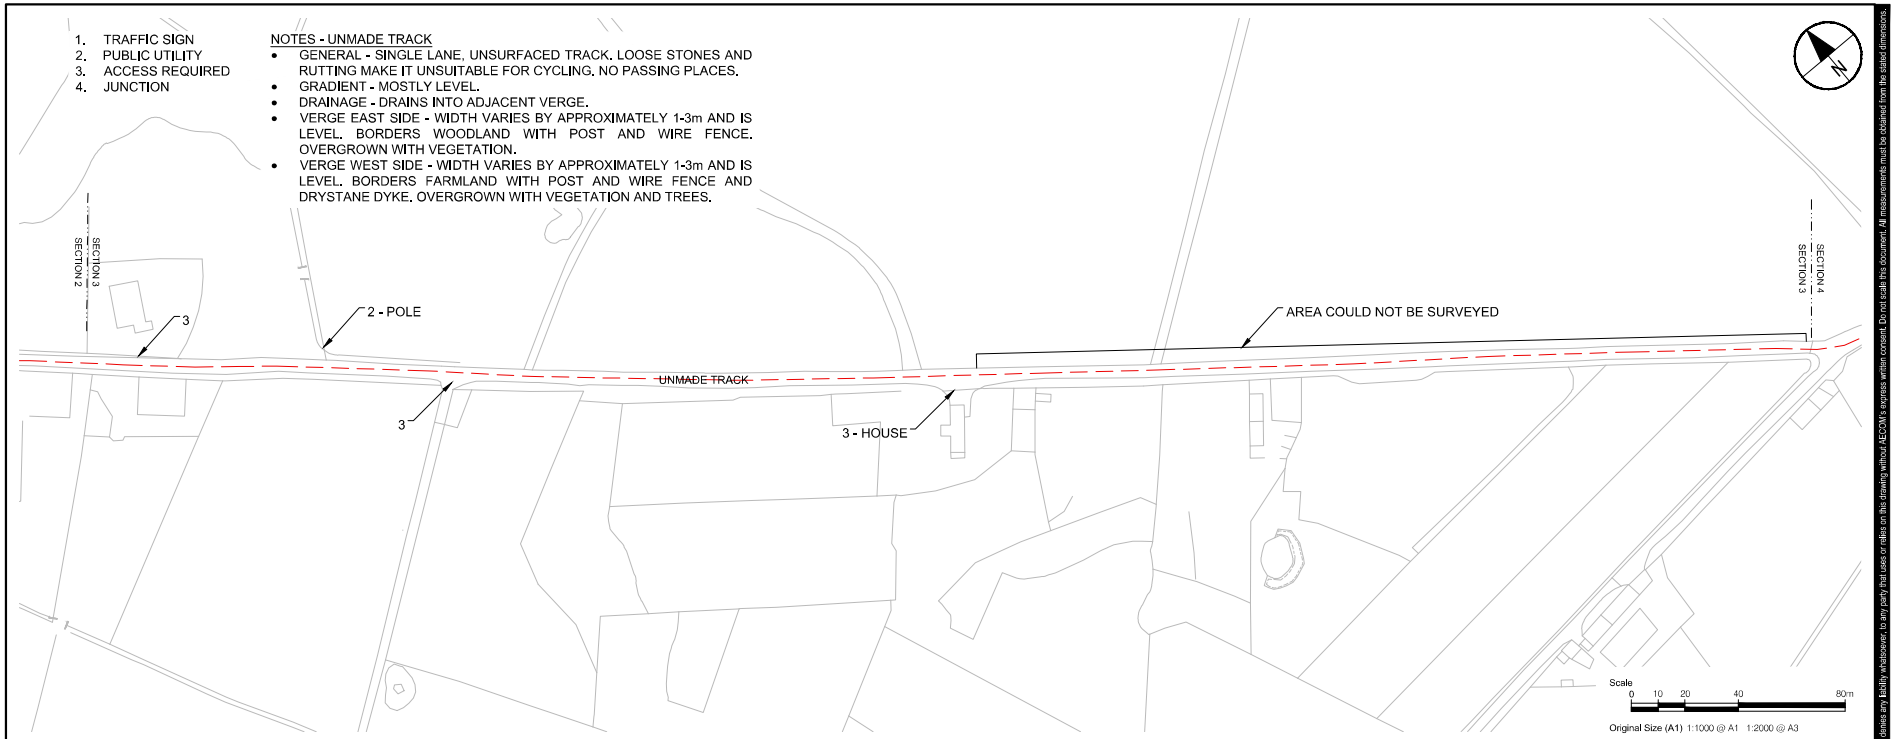

SECTION 3

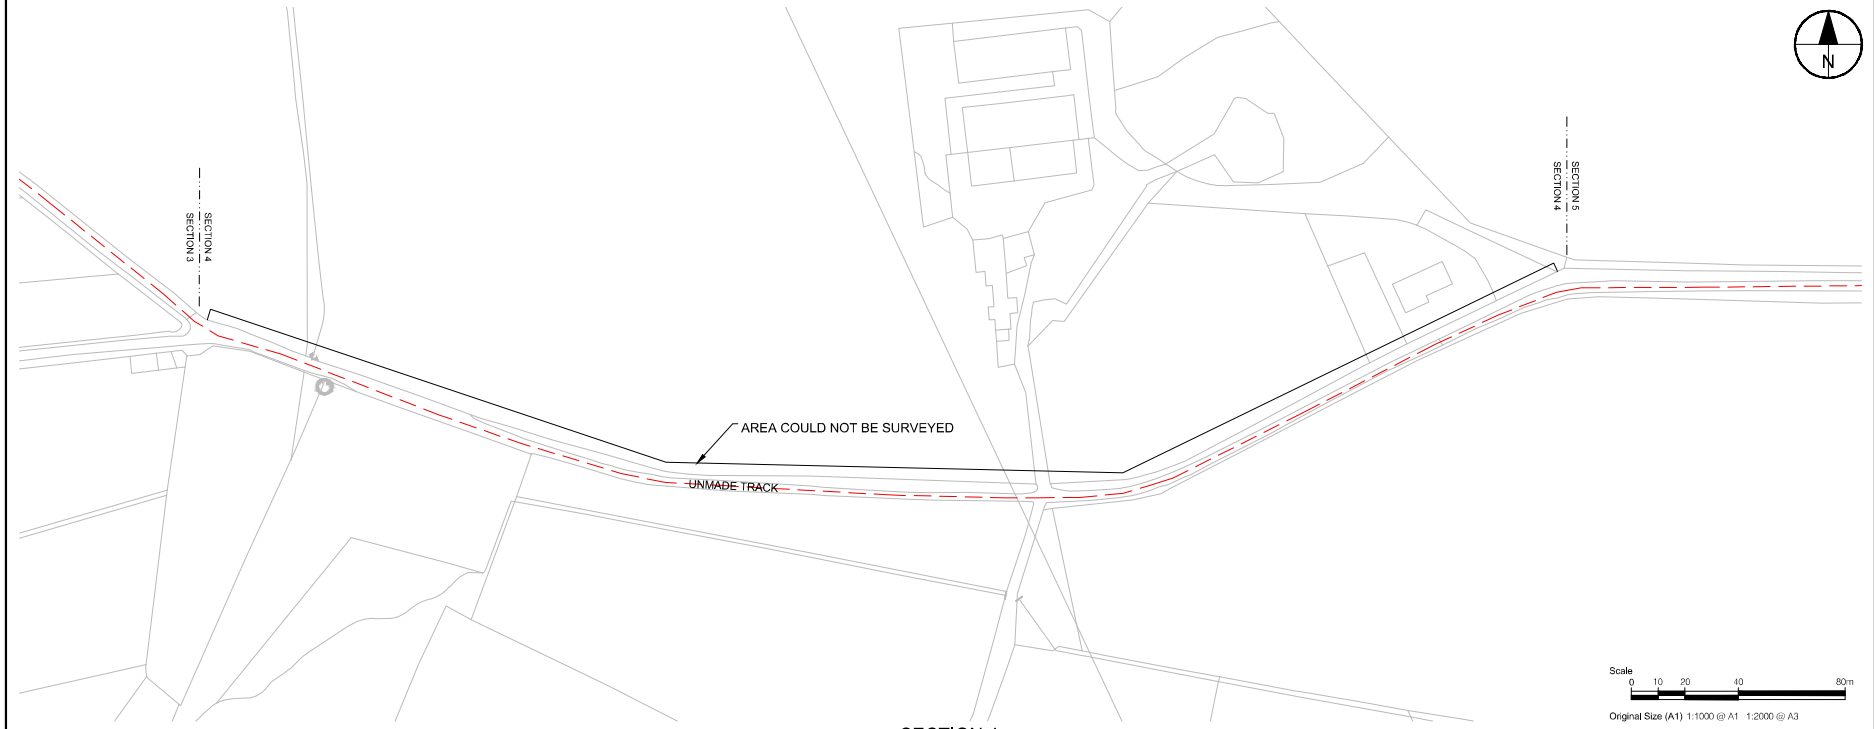

SECTION 4

BASED UPON THE ORDNANCE SURVEY MAPPING WITH THE PERMISSION OF HER MAJESTY'S STATIONERY OFFICE (C) CROWN COPYRIGHT. LICENCE NO. AL 100005220.

Project Management Initials:
Designer: RMC
Checked: LT
Approved: IH
ISO A1 594mm x 841mm

Filename: Z:\UK\UKABZ1\JOBS\PR-468105_KEMNAY_CYCLE_ROUTE\900_CAD_GIS\910_CAD\20-SHEETS\60625171-SHT-C-0006-0011 ROUTE 2.DWG
Last saved by: RONAN.MCCREA Last Plotted: 2021-06-21

This drawing has been prepared for the use of AECOM's client. It may not be used, modified, reproduced or relied upon by third parties, except as agreed by AECOM or as required by law. AECOM accepts no responsibility, and denies any liability whatsoever, to any party that uses or relies on this drawing without AECOM's express written consent. Do not scale this document. All measurements must be obtained from the stated dimensions.

AECOM

PROJECT

KEMNAY CYCLE ROUTE

CLIENT

ABERDEENSHIRE COUNCIL

CONSULTANT

AECOM
1 MARISCHAL SQUARE
ABERDEEN AB10 1BL
TEL: 07384 813503

www.aecom.com

NOTES

1. ALL WORKS TO BE EXECUTED IN ACCORDANCE WITH THE SPECIFICATION FOR HIGHWAY WORKS - THE MANUAL OF CONTRACT DOCUMENTS FOR HIGHWAY WORKS, DESIGN MANUAL FOR ROADS AND BRIDGES, TRAFFIC SIGNS MANUAL AND LOCAL COUNCIL GUIDELINES.
2. ALL DIMENSIONS ARE IN METRES UNLESS STATED OTHERWISE. ALL LEVELS ARE IN METRES AND RELATE TO ORDNANCE DATUM.
3. DO NOT SCALE FROM ANY DRAWING. WORK TO FIGURED DIMENSIONS ONLY. ANY DISCREPANCIES IN DIMENSION ARE TO BE REFERRED TO THE DESIGNER BEFORE WORK IS PUT TO HAND.
4. ALL DIMENSIONS AND LEVELS ARE TO BE CHECKED ON SITE BY THE CONTRACTOR PRIOR TO PREPARING ANY WORKING DRAWINGS OR COMMENCING ON SITE.
5. ALL WORKS BY THE CONTRACTOR MUST BE CARRIED OUT IN SUCH A WAY THAT ALL REQUIREMENTS UNDER THE HEALTH AND SAFETY AT WORK ACT ARE SATISFIED.
6. ALL WORK IS TO BE CARRIED OUT IN COMPLIANCE WITH THE REQUIREMENTS OF THE STATUTORY AUTHORITIES AND CONSTRUCTION DESIGN AND MANAGEMENT REGULATIONS.
7. DRAWING BASE RECEIVED FROM ABERDEENSHIRE COUNCIL. AECOM CANNOT GUARANTEE ITS ACCURACY. CONTRACTOR TO SATISFY THEMSELVES AS TO THE ACCURACY OF SUCH INFORMATION.

ISSUE/REVISION

I/R	DATE	DESCRIPTION

KEY PLAN

PROJECT NUMBER

60625171

SHEET TITLE

ROUTE 2 CONSTRAINTS
SECTIONS 3 AND 4


SHEET NUMBER

60625171-SHT-C-0008

1. TRAFFIC SIGN
2. PUBLIC UTILITY
3. ACCESS REQUIRED
4. JUNCTION

NOTES - UNMADE TRACK

- GENERAL - SINGLE LANE, UNSURFACED TRACK. LOOSE STONES AND RUTTING MAKE IT UNSUITABLE FOR CYCLING. NO PASSING PLACES.
- GRADIENT - MOSTLY LEVEL, STEEP SECTION ON EASTERN END.
- DRAINAGE - DRAINS INTO ADJACENT VERGE.
- VERGE NORTH SIDE - NO FENCE OR WALL TO MARK BORDER. BORDERS WOODLAND AND IS LEVEL. OVERGROWN WITH VEGETATION AND TREES.
- VERGE SOUTH SIDE - WIDTH VARIES BY APPROXIMATELY 1.5-3.5m AND IS LEVEL. BORDERS FARMLAND WITH POST AND WIRE FENCE AND DRYSTANE DYKE. SOME VEGETATION AND TREES.

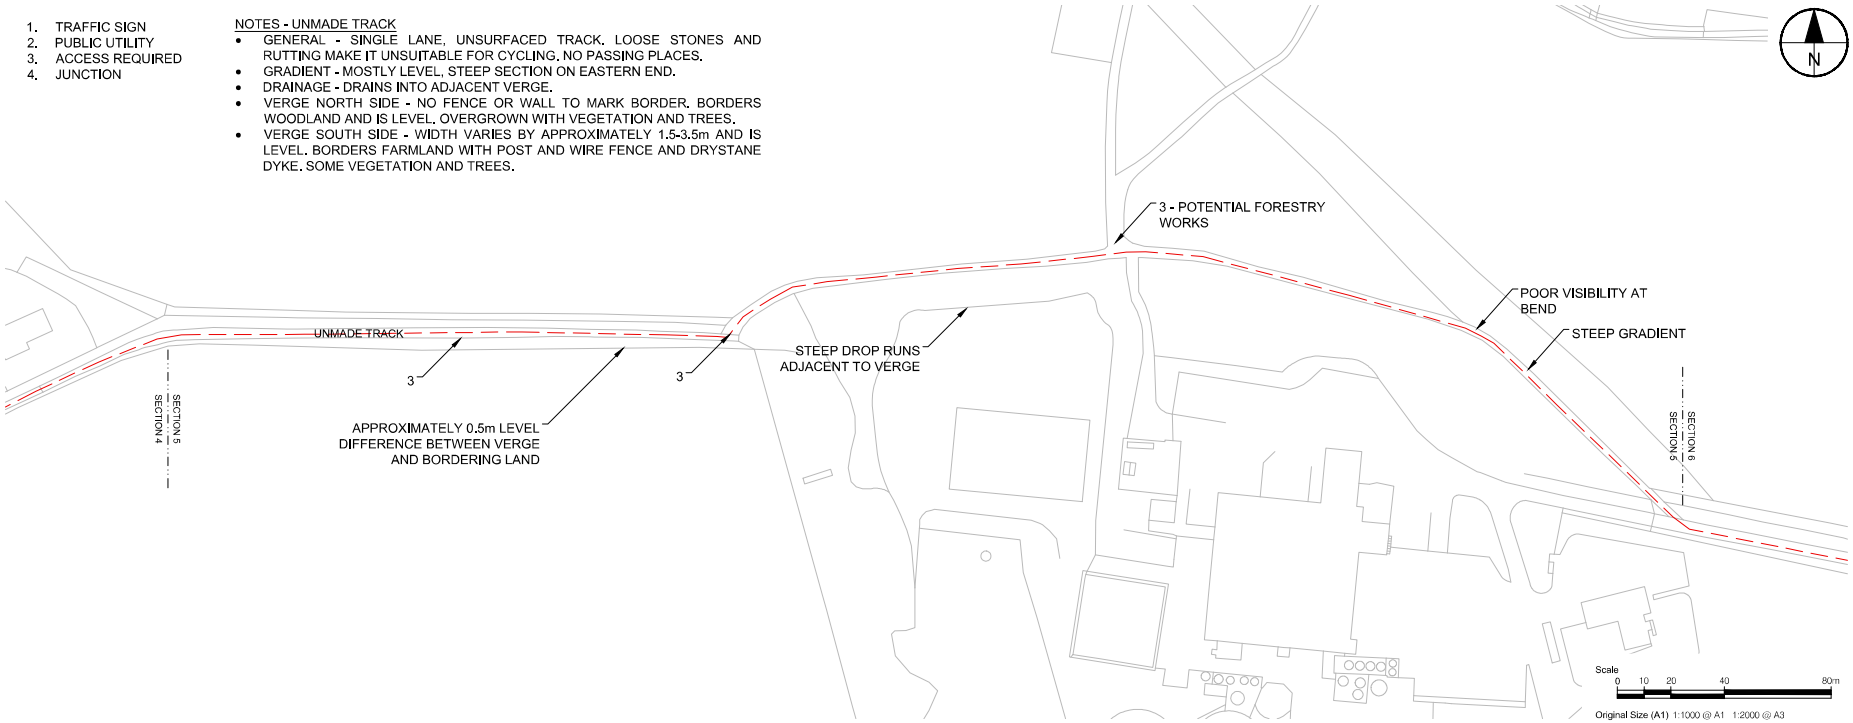


SECTION 5

NOTES - UNMADE TRACK

- GENERAL - SINGLE LANE, UNSURFACED TRACK. LOOSE STONES AND RUTTING MAKE IT UNSUITABLE FOR CYCLING. NO PASSING PLACES.
- GRADIENT - MOSTLY LEVEL.
- DRAINAGE - DRAINS INTO ADJACENT VERGE.
- VERGE NORTH SIDE - NO FENCE TO DEFINE VERGE WIDTH. BORDERS WOODLAND AND IS LEVEL. OVERGROWN WITH VEGETATION AND TREES.
- VERGE SOUTH SIDE - NO FENCE TO DEFINE VERGE WIDTH. MOSTLY LEVEL. BORDERS WOODLAND WITH VEGETATION AND TREES.

NOTES - SURFACED ROAD

- GENERAL - SURFACED, TWO-LANE ROAD WITH NO KERBS. NATIONAL SPEED LIMIT APPLIES.
- GRADIENT - GENERALLY LEVEL.
- DRAINAGE - GULLIES ON SOUTHSIDE OF CARRIAGEWAY
- VERGE NORTH SIDE - WIDTH VARIES BY APPROXIMATELY 1-3m AND IS LEVEL. BORDERS FARMLAND WITH POST AND WIRE FENCE AND ALSO BORDERS HOUSES.
- VERGE SOUTH SIDE - BEGINS AS EMBANKMENT THAT BORDERS HAULAGE SITE. BECOMES LEVEL AFTER JUNCTION AND BORDERS FARMLAND WITH POST AND WIRE FENCE AND DRYSTANE DYKE. WIDTH APPROXIMATELY 2-3m.

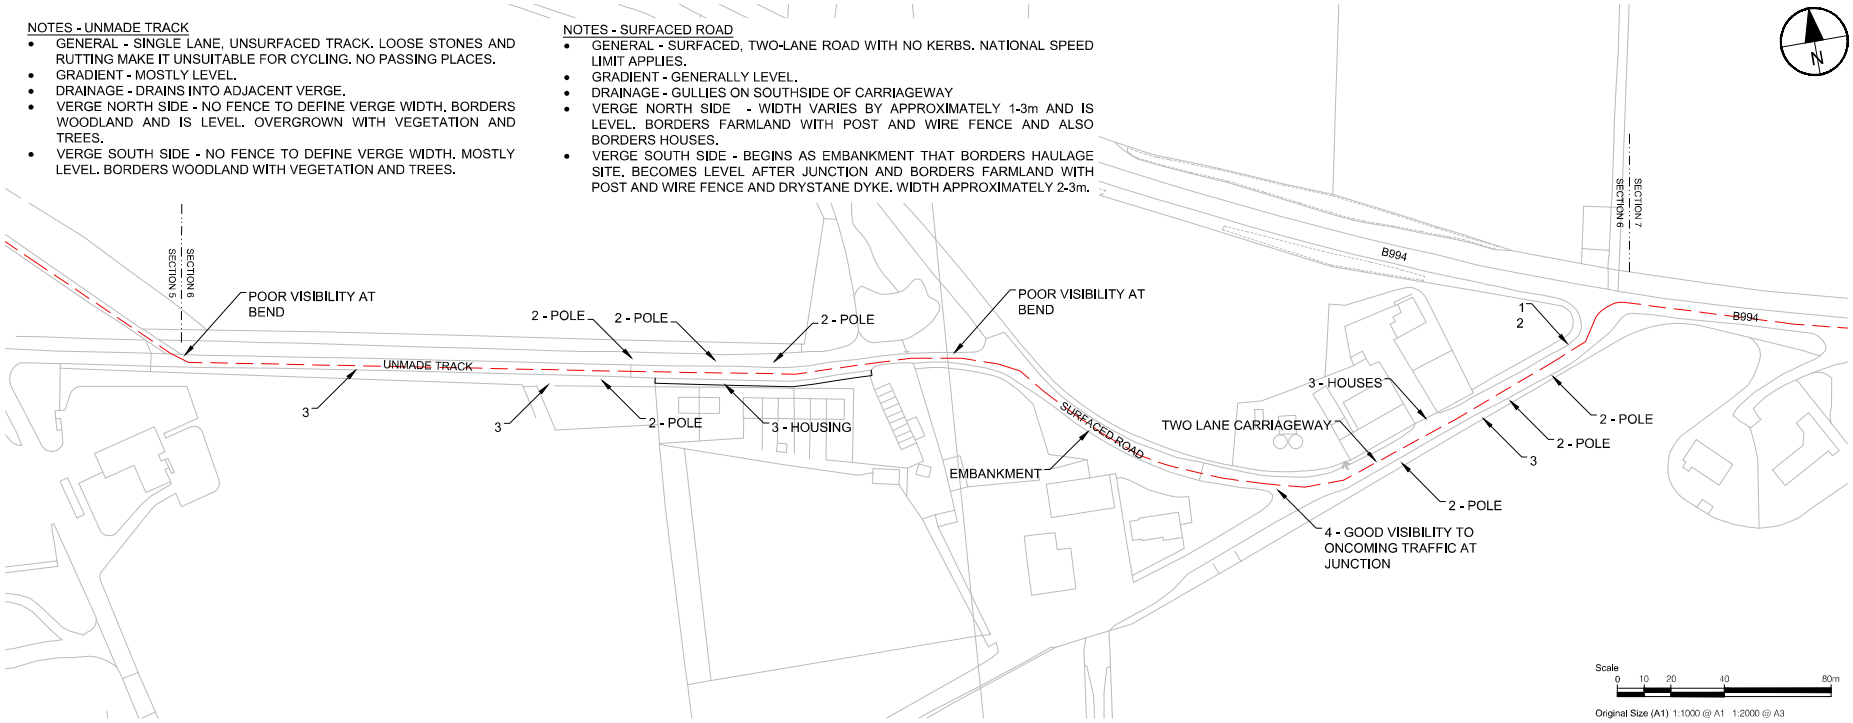

SECTION 6

BASED UPON THE ORDNANCE SURVEY MAPPING WITH THE PERMISSION OF HER MAJESTY'S STATIONERY OFFICE (C) CROWN COPYRIGHT. LICENCE NO. AL 100005220.

Project Management Initials: Designer: RMC Checked: LT Approved: IH ISO A1 594mm x 841mm

Filename: Z:\UK\UKABZ1\JOBS\PR-468105_KEMNAY_CYCLE_ROUTE\900_CAD_GIS\910_CAD\20-SHEETS\60625171-SHT-C-0006-0011 ROUTE 2.DWG
Last saved by: RONAN.MCCREA Last Plotted: 2021-06-21

AECOM

PROJECT
KEMNAY CYCLE ROUTE

CLIENT
ABERDEENSHIRE COUNCIL

CONSULTANT
AECOM
1 MARISCHAL SQUARE
ABERDEEN AB10 1BL
TEL: 07384 813503

www.aecom.com

NOTES

1. ALL WORKS TO BE EXECUTED IN ACCORDANCE WITH THE SPECIFICATION FOR HIGHWAY WORKS - THE MANUAL OF CONTRACT DOCUMENTS FOR HIGHWAY WORKS, DESIGN MANUAL FOR ROADS AND BRIDGES, TRAFFIC SIGNS MANUAL AND LOCAL COUNCIL GUIDELINES.
2. ALL DIMENSIONS ARE IN METRES UNLESS STATED OTHERWISE. ALL LEVELS ARE IN METRES AND RELATE TO ORDNANCE DATUM.
3. DO NOT SCALE FROM ANY DRAWING. WORK TO FIGURED DIMENSIONS ONLY. ANY DISCREPANCIES IN DIMENSION ARE TO BE REFERRED TO THE DESIGNER BEFORE WORK IS PUT TO HAND.
4. ALL DIMENSIONS AND LEVELS ARE TO BE CHECKED ON SITE BY THE CONTRACTOR PRIOR TO PREPARING ANY WORKING DRAWINGS OR COMMENCING ON SITE.
5. ALL WORKS BY THE CONTRACTOR MUST BE CARRIED OUT IN SUCH A WAY THAT ALL REQUIREMENTS UNDER THE HEALTH AND SAFETY AT WORK ACT ARE SATISFIED.
6. ALL WORK IS TO BE CARRIED OUT IN COMPLIANCE WITH THE REQUIREMENTS OF THE STATUTORY AUTHORITIES AND CONSTRUCTION DESIGN AND MANAGEMENT REGULATIONS.
7. DRAWING BASE RECEIVED FROM ABERDEENSHIRE COUNCIL. AECOM CANNOT GUARANTEE ITS ACCURACY. CONTRACTOR TO SATISFY THEMSELVES AS TO THE ACCURACY OF SUCH INFORMATION.

ISSUE/REVISION

I/R	DATE	DESCRIPTION

KEY PLAN

PROJECT NUMBER
60625171

SHEET TITLE
ROUTE 2 CONSTRAINTS
SECTIONS 5 AND 6

SHEET NUMBER
60625171-SHT-C-0009


This drawing has been prepared for the use of AECOM's client. It may not be used, modified, reproduced or relied upon by third parties, except as agreed by AECOM or as required by law. AECOM accepts no responsibility, and denies any liability whatsoever, to any party that uses or relies on this drawing without AECOM's express written consent. Do not scale this document. All measurements must be obtained from the stated dimensions.

ISO A1 594mm x 841mm
Approved: IH
Checked: LT
Designer: RMC
Project Management Initials:

1. TRAFFIC SIGN
2. PUBLIC UTILITY
3. ACCESS REQUIRED
4. JUNCTION

NOTES - B994


- GENERAL - SURFACED, TWO-LANE CARRIAGEWAY WITH NO KERBS. NATIONAL SPEED LIMIT APPLIES.
- GRADIENT - GENERALLY LEVEL.
- DRAINAGE - GULLIES LOCATED ON NORTHERN CARRIAGEWAY EDGE.
- VERGE NORTH SIDE - WIDTH VARIES FROM APPROXIMATELY 3-7m AND IS LEVEL. BORDERS FARMLAND AND WOODLAND WITH POST AND WIRE FENCE AND IS GENERALLY OVERGROWN WITH VEGETATION AND SOME TREES.
- VERGE SOUTH SIDE - WIDTH VARIES FROM APPROXIMATELY 2-7m AND IS LEVEL. BORDERS FARMLAND WITH WOODEN FENCE AND IS GENERALLY OVERGROWN WITH VEGETATION AND SOME TREES.

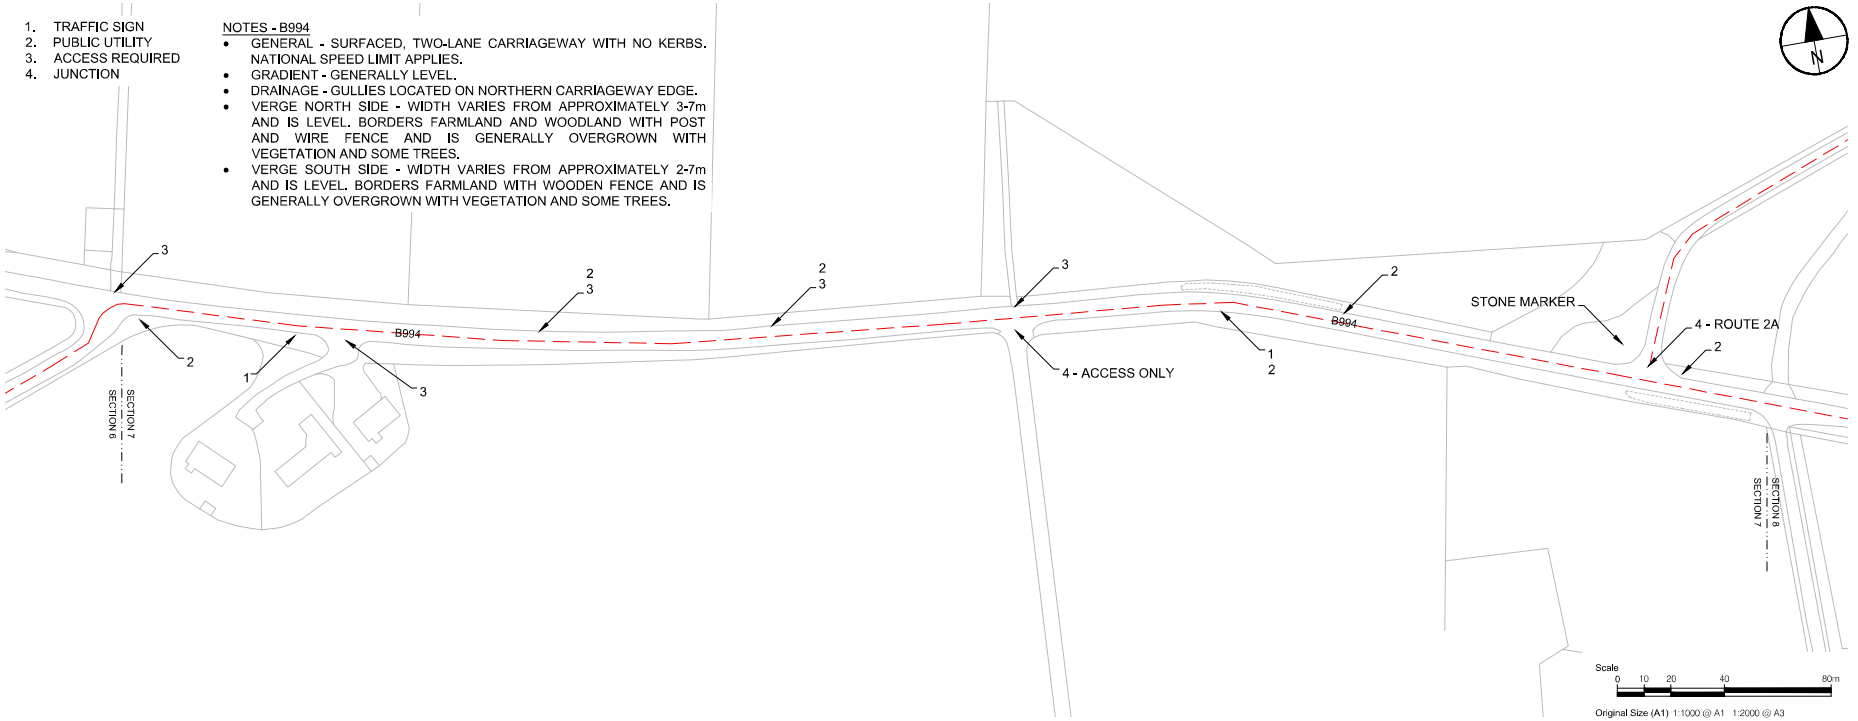

SECTION 7

NOTES - B994

- SURFACE - CARRIAGEWAY HAS TWO LANES AND IS SURFACED. THERE ARE NO KERBS ON EITHER SIDE OF THE CARRIAGEWAY.
- GRADIENT - GENERALLY LEVEL THROUGHOUT AND APPEARS TO BE WITHIN SUSTRANS GUIDANCE.
- DRAINAGE - GULLIES LOCATED ON NORTHERN CARRIAGEWAY EDGE.
- VERGE NORTHSIDE - NO OBVIOUS FENCELINE TO DEFINE VERGE WIDTH. BORDERS FARMLAND AND IS GENERALLY OVERGROWN WITH VEGETATION AND TREES. VERGE IS GENERALLY LEVEL.
- VERGE SOUTHSIDE - NO OBVIOUS FENCELINE TO DEFINE VERGE WIDTH. BORDERS FARMLAND AND IS GENERALLY OVERGROWN WITH VEGETATION AND TREES. VERGE IS GENERALLY LEVEL BUT IS RAISED ABOVE CARRIAGEWAY LEVEL IN SOME SECTIONS.
- FOOTWAY - APPROXIMATELY 2-3m USABLE WIDTH BETWEEN KERB AND PROPERTY BOUNDARIES. LIGHTING COLUMNS LOCATED ON BACK OF FOOTWAY.

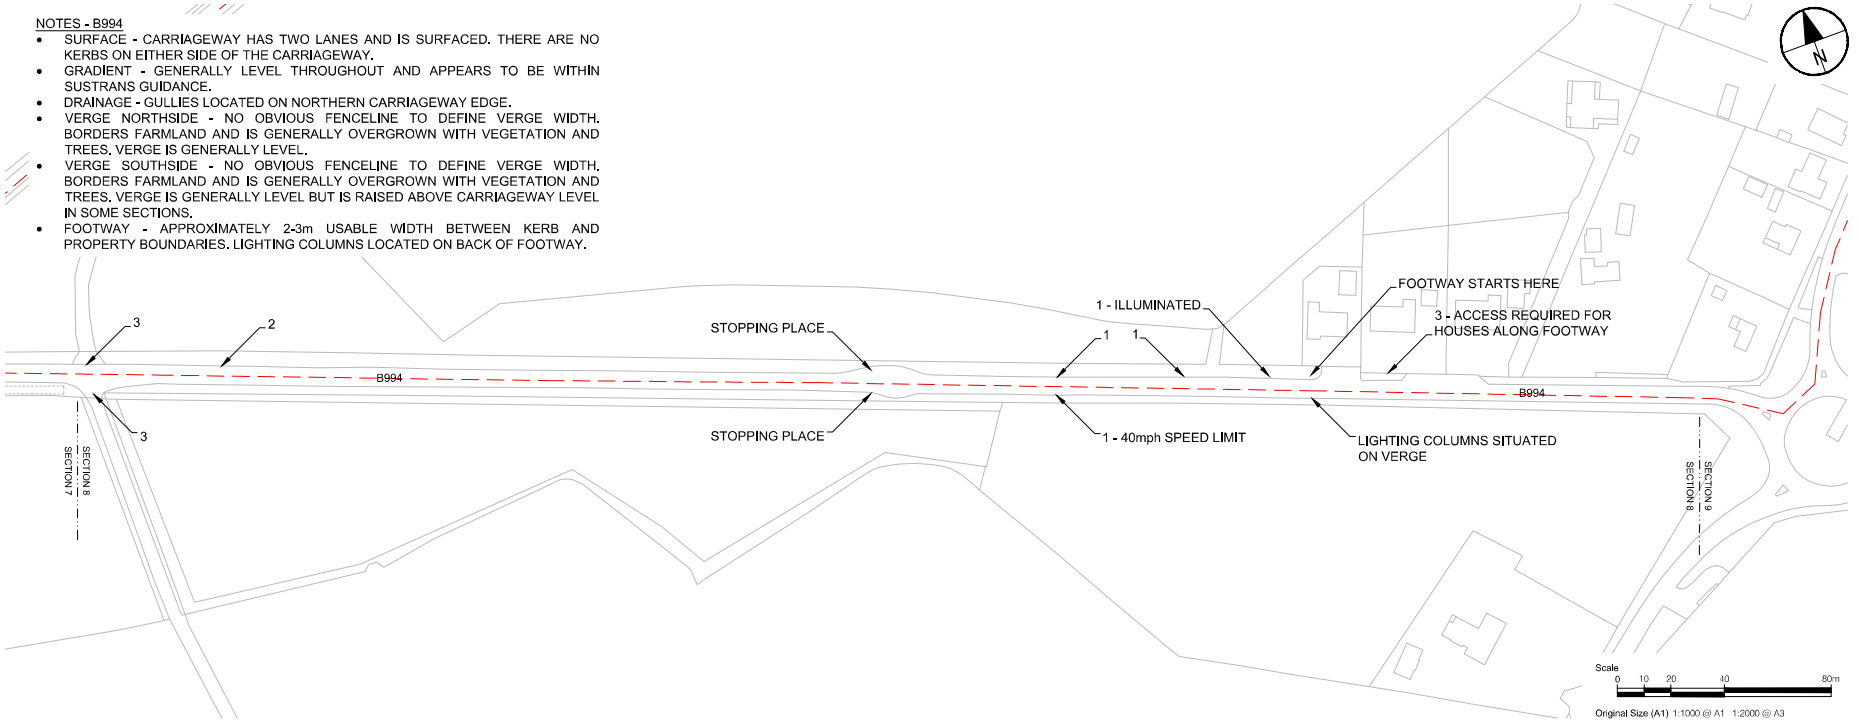

SECTION 8

BASED UPON THE ORDNANCE SURVEY MAPPING WITH THE PERMISSION OF HER MAJESTY'S STATIONERY OFFICE (C) CROWN COPYRIGHT. LICENCE NO. AL 100005220.

Filename: Z:\UK\UKAB21\JOBS\PR-468105_KEMNAY_CYCLE_ROUTE\900_CAD_GIS\910_CAD\20-SHEETS\60625171-SHT-C-0006-0011 ROUTE 2.DWG
Last saved by: RONAN.MCCHEA Last Plotted: 2021-06-21

AECOM

PROJECT

KEMNAY CYCLE ROUTE

CLIENT

ABERDEENSHIRE COUNCIL

CONSULTANT

AECOM
1 MARISCHAL SQUARE
ABERDEEN AB10 1BL
TEL: 07384 813503

www.aecom.com

NOTES

1. ALL WORKS TO BE EXECUTED IN ACCORDANCE WITH THE SPECIFICATION FOR HIGHWAY WORKS - THE MANUAL OF CONTRACT DOCUMENTS FOR HIGHWAY WORKS, DESIGN MANUAL FOR ROADS AND BRIDGES, TRAFFIC SIGNS MANUAL AND LOCAL COUNCIL GUIDELINES.
2. ALL DIMENSIONS ARE IN METRES UNLESS STATED OTHERWISE. ALL LEVELS ARE IN METRES AND RELATE TO ORDNANCE DATUM.
3. DO NOT SCALE FROM ANY DRAWING. WORK TO FIGURED DIMENSIONS ONLY. ANY DISCREPANCIES IN DIMENSION ARE TO BE REFERRED TO THE DESIGNER BEFORE WORK IS PUT TO HAND.
4. ALL DIMENSIONS AND LEVELS ARE TO BE CHECKED ON SITE BY THE CONTRACTOR PRIOR TO PREPARING ANY WORKING DRAWINGS OR COMMENCING ON SITE.
5. ALL WORKS BY THE CONTRACTOR MUST BE CARRIED OUT IN SUCH A WAY THAT ALL REQUIREMENTS UNDER THE HEALTH AND SAFETY AT WORK ACT ARE SATISFIED.
6. ALL WORK IS TO BE CARRIED OUT IN COMPLIANCE WITH THE REQUIREMENTS OF THE STATUTORY AUTHORITIES AND CONSTRUCTION DESIGN AND MANAGEMENT REGULATIONS.
7. DRAWING BASE RECEIVED FROM ABERDEENSHIRE COUNCIL. AECOM CANNOT GUARANTEE ITS ACCURACY. CONTRACTOR TO SATISFY THEMSELVES AS TO THE ACCURACY OF SUCH INFORMATION.

ISSUE/REVISION

I/R	DATE	DESCRIPTION
1	21/06/2021	Text for route 2A

KEY PLAN

PROJECT NUMBER

60625171


SHEET TITLE

ROUTE 2 CONSTRAINTS SECTIONS 7 AND 8

SHEET NUMBER

60625171-SHT-C-0010

This drawing has been prepared for the use of AECOM's client. It may not be used, modified, reproduced or relied upon by third parties, except as agreed by AECOM or as required by law. AECOM accepts no responsibility, and denies any liability whatsoever, to any party that uses or relies on this drawing without AECOM's express written consent. Do not scale this document. All measurements must be obtained from the stated dimensions.

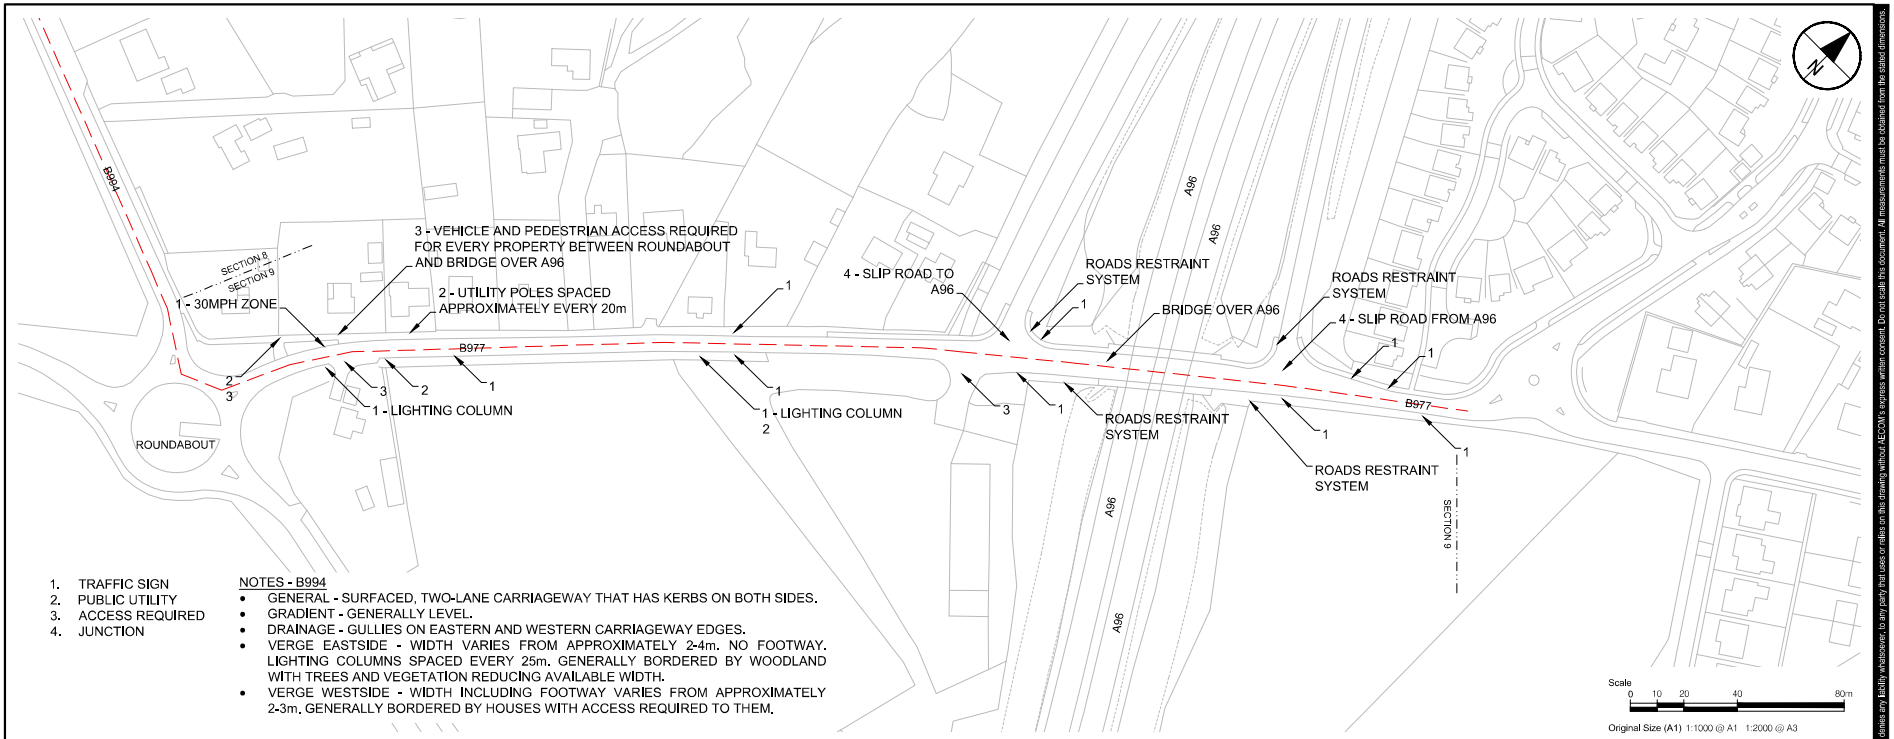

1. TRAFFIC SIGN
2. PUBLIC UTILITY
3. ACCESS REQUIRED
4. JUNCTION

NOTES - B994

- GENERAL - SURFACED, TWO-LANE CARRIAGEWAY THAT HAS KERBS ON BOTH SIDES.
- GRADIENT - GENERALLY LEVEL.
- DRAINAGE - GULLIES ON EASTERN AND WESTERN CARRIAGEWAY EDGES.
- VERGE EASTSIDE - WIDTH VARIES FROM APPROXIMATELY 2-4m. NO FOOTWAY. LIGHTING COLUMNS SPACED EVERY 25m. GENERALLY BORDERED BY WOODLAND WITH TREES AND VEGETATION REDUCING AVAILABLE WIDTH.
- VERGE WESTSIDE - WIDTH INCLUDING FOOTWAY VARIES FROM APPROXIMATELY 2-3m. GENERALLY BORDERED BY HOUSES WITH ACCESS REQUIRED TO THEM.

SECTION 9

BASED UPON THE ORDNANCE SURVEY MAPPING WITH THE PERMISSION OF HER MAJESTY'S STATIONERY OFFICE (C) CROWN COPYRIGHT. LICENCE NO. AL 100005220.

This drawing has been prepared for the use of AECOM's client. It may not be used, modified, reproduced or relied upon by third parties, except as agreed by AECOM or as required by law. AECOM accepts no responsibility, and denies any liability whatsoever, to any party that uses or relies on this drawing without AECOM's express written consent. Do not scale this document. All measurements must be obtained from the stated dimensions.

AECOM

PROJECT
KEMNAY CYCLE ROUTE

CLIENT
ABERDEENSHIRE COUNCIL

CONSULTANT
AECOM
1 MARISCHAL SQUARE
ABERDEEN AB10 1BL
TEL: 07384 813503

www.aecom.com

NOTES

1. ALL WORKS TO BE EXECUTED IN ACCORDANCE WITH THE SPECIFICATION FOR HIGHWAY WORKS - THE MANUAL OF CONTRACT DOCUMENTS FOR HIGHWAY WORKS, DESIGN MANUAL FOR ROADS AND BRIDGES, TRAFFIC SIGNS MANUAL AND LOCAL COUNCIL GUIDELINES.
2. ALL DIMENSIONS ARE IN METRES UNLESS STATED OTHERWISE. ALL LEVELS ARE IN METRES AND RELATE TO ORDNANCE DATUM.
3. DO NOT SCALE FROM ANY DRAWING. WORK TO FIGURED DIMENSIONS ONLY. ANY DISCREPANCIES IN DIMENSION ARE TO BE REFERRED TO THE DESIGNER BEFORE WORK IS PUT TO HAND.
4. ALL DIMENSIONS AND LEVELS ARE TO BE CHECKED ON SITE BY THE CONTRACTOR PRIOR TO PREPARING ANY WORKING DRAWINGS OR COMMENCING ON SITE.
5. ALL WORKS BY THE CONTRACTOR MUST BE CARRIED OUT IN SUCH A WAY THAT ALL REQUIREMENTS UNDER THE HEALTH AND SAFETY AT WORK ACT ARE SATISFIED.
6. ALL WORK IS TO BE CARRIED OUT IN COMPLIANCE WITH THE REQUIREMENTS OF THE STATUTORY AUTHORITIES AND CONSTRUCTION DESIGN AND MANAGEMENT REGULATIONS.
7. DRAWING BASE RECEIVED FROM ABERDEENSHIRE COUNCIL. AECOM CANNOT GUARANTEE ITS ACCURACY. CONTRACTOR TO SATISFY THEMSELVES AS TO THE ACCURACY OF SUCH INFORMATION.

ISSUE/REVISION

I/R	DATE	DESCRIPTION

KEY PLAN

PROJECT NUMBER
60625171

SHEET TITLE
ROUTE 2 CONSTRAINTS
SECTION 9


SHEET NUMBER
60625171-SHT-C-0011

Filename: Z:\UK\UKABZ1\JOBS\PR-468105_KEMNAY_CYCLE_ROUTE\900_CAD_GIS\910_CAD\20-SHEETS\60625171-SHT-C-0006-0011 ROUTE 2.DWG
Last saved by: RONAN.MCCREA Last Plotted: 2021-06-21
Project Management Initials: Designer: RMC Checked: LT Approved: IH ISO A1 594mm x 841mm

1. TRAFFIC SIGN
2. PUBLIC UTILITY
3. ACCESS REQUIRED
4. JUNCTION

NOTES - B994


- GENERAL - SURFACED ROAD THAT APPEARS TO BE USED TO ACCESS A LIMITED NUMBER OF PROPERTIES.
- GRADIENT - UNKNOWN.
- DRAINAGE - UNKNOWN.
- VERGE NORTH SIDE - PREDOMINANTLY BORDERS FARMLAND WITH SOME ACCESS REQUIREMENTS.
- VERGE SOUTH SIDE - PREDOMINANTLY BORDERS FARMLAND WITH SOME TREES LOCATED AT THE WESTERN END OF THE ROUTE.

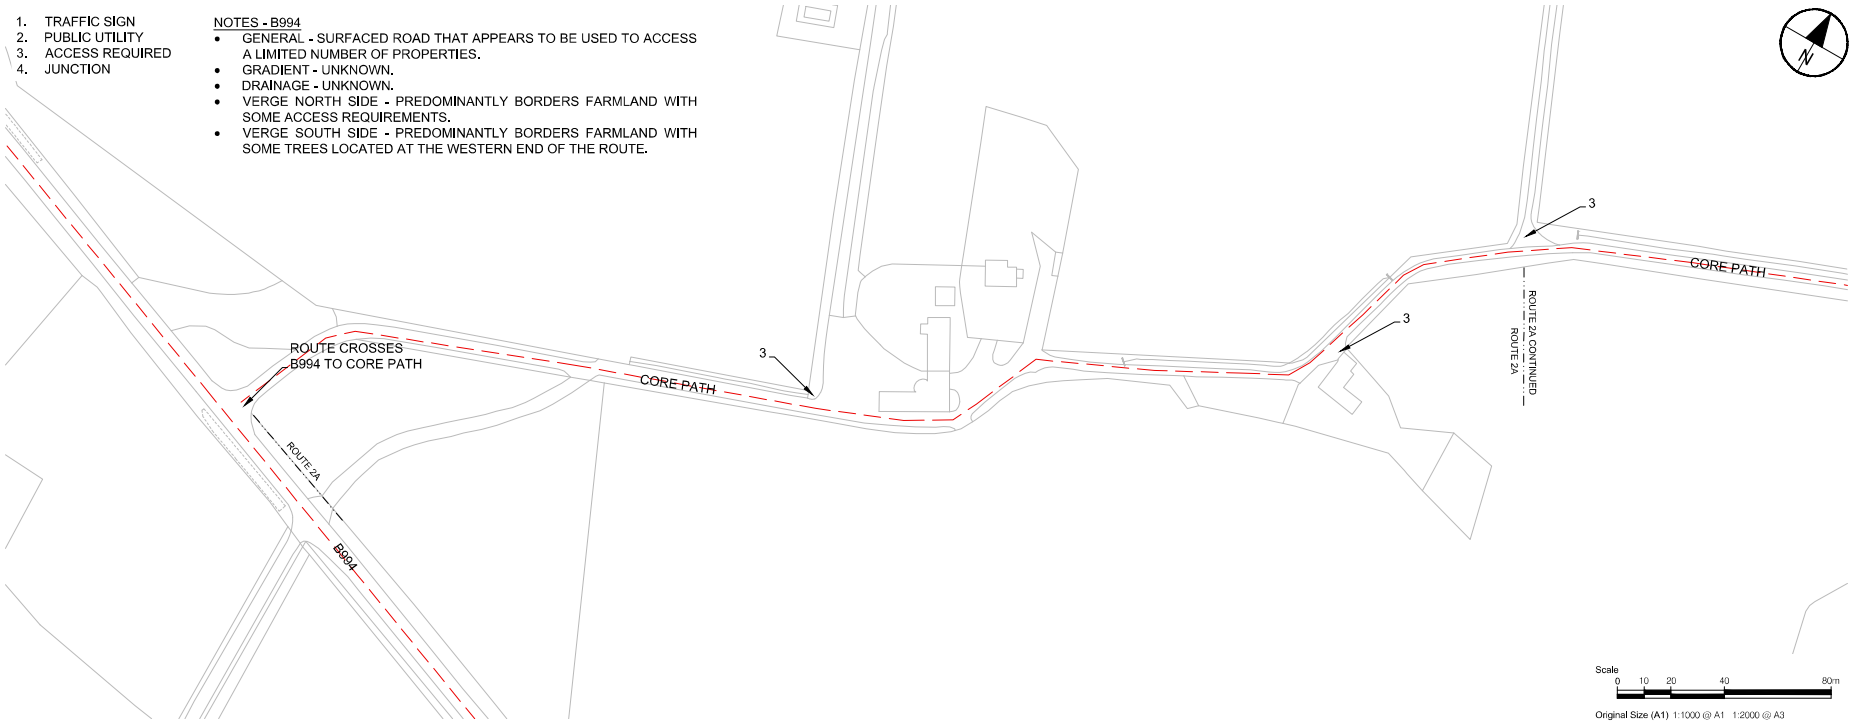

ROUTE 2A

NOTES - B994

- AS ABOVE

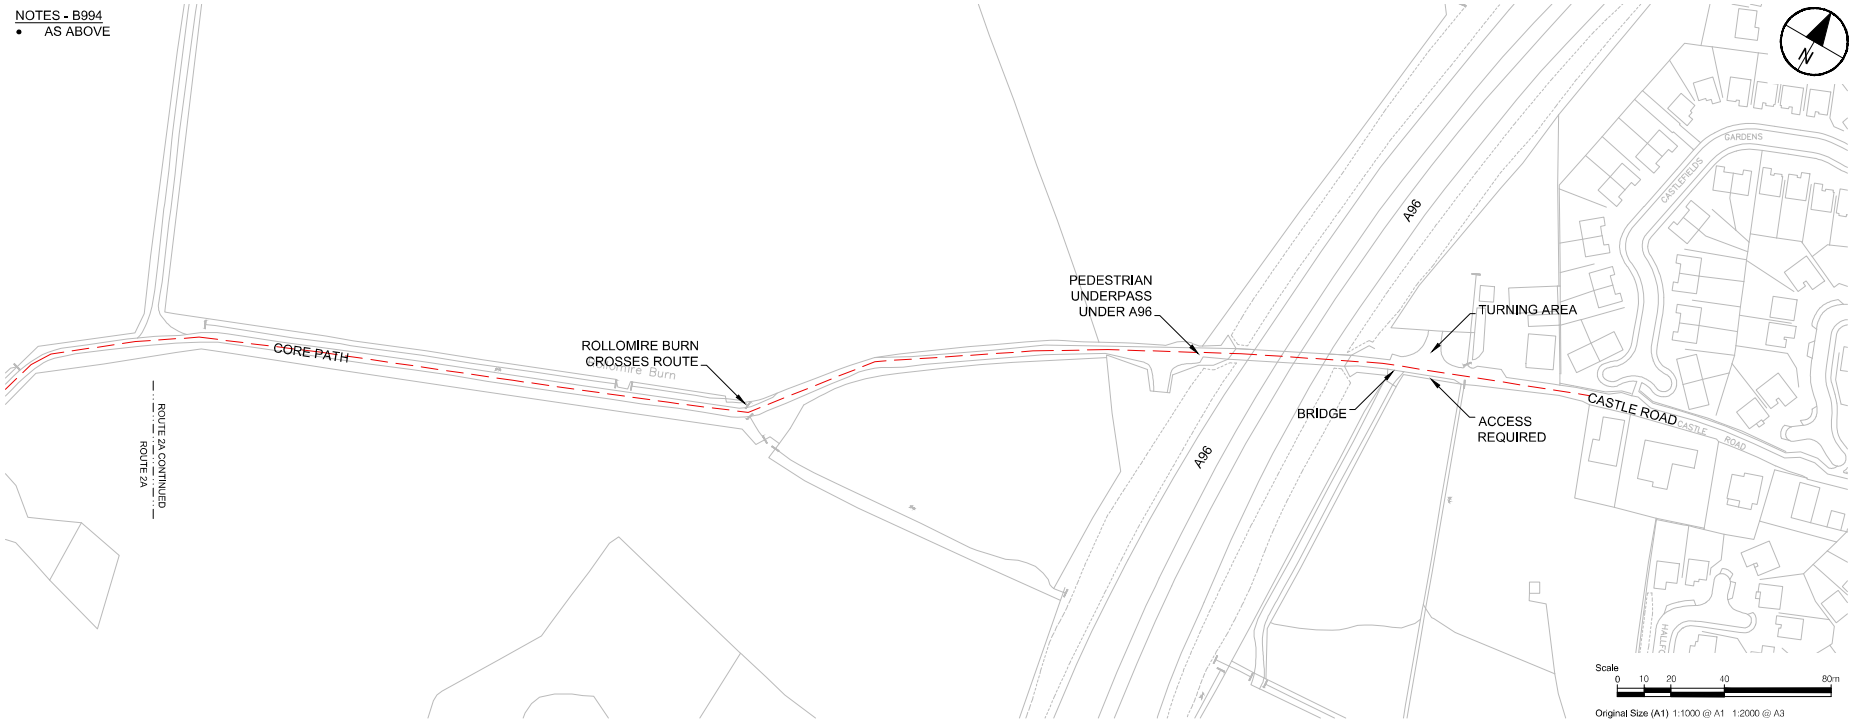

ROUTE 2A CONTINUED

BASED UPON THE ORDNANCE SURVEY MAPPING WITH THE PERMISSION OF HER MAJESTY'S STATIONERY OFFICE (C) CROWN COPYRIGHT. LICENCE NO. AL 100005220.

This drawing has been prepared for the use of AECOM's client. It may not be used, modified, reproduced or relied upon by third parties, except as agreed by AECOM or as required by law. AECOM accepts no responsibility, and denies any liability whatsoever, to any party that uses or relies on this drawing without AECOM's express written consent. Do not scale this document. All measurements must be obtained from the stated dimensions.

AECOM

PROJECT

KEMNAY CYCLE ROUTE

CLIENT

ABERDEENSHIRE COUNCIL

CONSULTANT

AECOM
1 MARISCHAL SQUARE
ABERDEEN AB10 1BL
TEL: 07384 813503

www.aecom.com

NOTES

1. ALL WORKS TO BE EXECUTED IN ACCORDANCE WITH THE SPECIFICATION FOR HIGHWAY WORKS - THE MANUAL OF CONTRACT DOCUMENTS FOR HIGHWAY WORKS, DESIGN MANUAL FOR ROADS AND BRIDGES, TRAFFIC SIGNS MANUAL AND LOCAL COUNCIL GUIDELINES.
2. ALL DIMENSIONS ARE IN METRES UNLESS STATED OTHERWISE. ALL LEVELS ARE IN METRES AND RELATE TO ORDNANCE DATUM.
3. DO NOT SCALE FROM ANY DRAWING. WORK TO FIGURED DIMENSIONS ONLY. ANY DISCREPANCIES IN DIMENSION ARE TO BE REFERRED TO THE DESIGNER BEFORE WORK IS PUT TO HAND.
4. ALL DIMENSIONS AND LEVELS ARE TO BE CHECKED ON SITE BY THE CONTRACTOR PRIOR TO PREPARING ANY WORKING DRAWINGS OR COMMENCING ON SITE.
5. ALL WORKS BY THE CONTRACTOR MUST BE CARRIED OUT IN SUCH A WAY THAT ALL REQUIREMENTS UNDER THE HEALTH AND SAFETY AT WORK ACT ARE SATISFIED.
6. ALL WORK IS TO BE CARRIED OUT IN COMPLIANCE WITH THE REQUIREMENTS OF THE STATUTORY AUTHORITIES AND CONSTRUCTION DESIGN AND MANAGEMENT REGULATIONS.
7. DRAWING BASE RECEIVED FROM ABERDEENSHIRE COUNCIL. AECOM CANNOT GUARANTEE ITS ACCURACY. CONTRACTOR TO SATISFY THEMSELVES AS TO THE ACCURACY OF SUCH INFORMATION.

ISSUE/REVISION

I/R	DATE	DESCRIPTION

KEY PLAN

PROJECT NUMBER

60625171

SHEET TITLE

ROUTE 2A CONSTRAINTS

SHEET NUMBER

60625171-SHT-C-0038

Project Management Initials: Designer: RMC Checked: LT Approved: IH ISO A1 594mm x 841mm

Filename: Z:\UK\UKABZ1\JOBS\PR-468105_KEMNAY_CYCLE_ROUTE\900_CAD_GIS\910_CAD\20-SHEETS\60625171-SHT-C-0006-0011 ROUTE 2.DWG
Last saved by: RONAN.MCCHEA Last Plotted: 2021-07-08